



Proshat.arcstudio

COMPANY NAME : Proshat Trading And Investment Spc

FOUNDER & CEO : Proshat Poorkhaki

LOCATIONS: Iran,Tehran | Iran, Kish Island | Oman , Muscat

SINCE: 2014





WAREHOUSE

Company Name :

PROSHAT TRADING AND INVESTMENT


ARCHITECT:

PROSHAT POORKHAKI

CLIENT: GBLUE POWER LLC

LOCATION: AL RUSAYL ,MUSCAT,OMAN

SPRING 2026

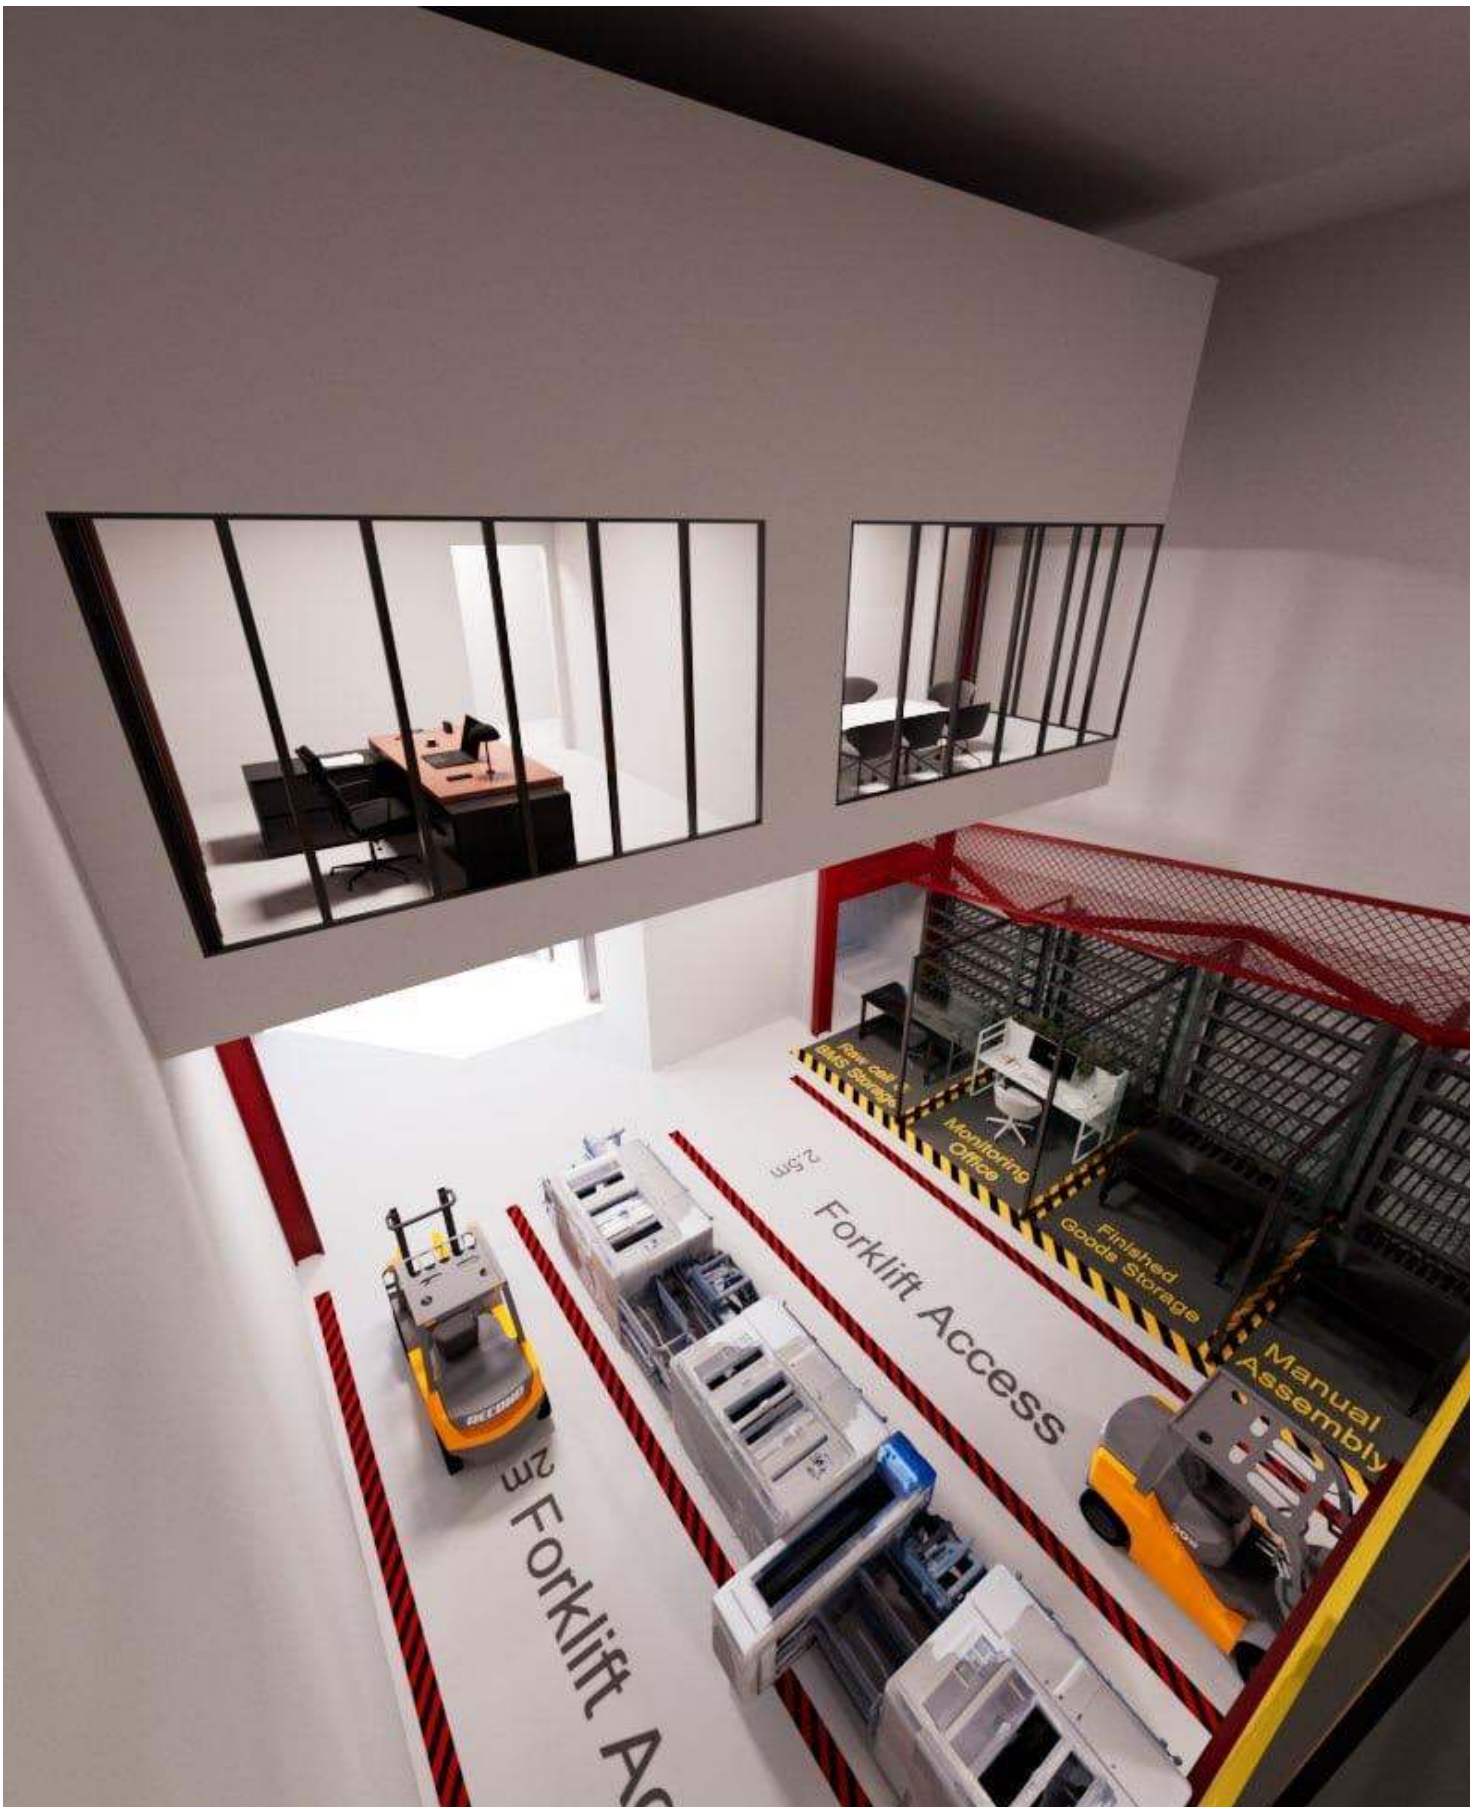


ARCHITECT : PROSHAT POORKHAKI

SPRING 2026




ARCHITECT : PROSHAT POORKHAKI

SPRING 2026

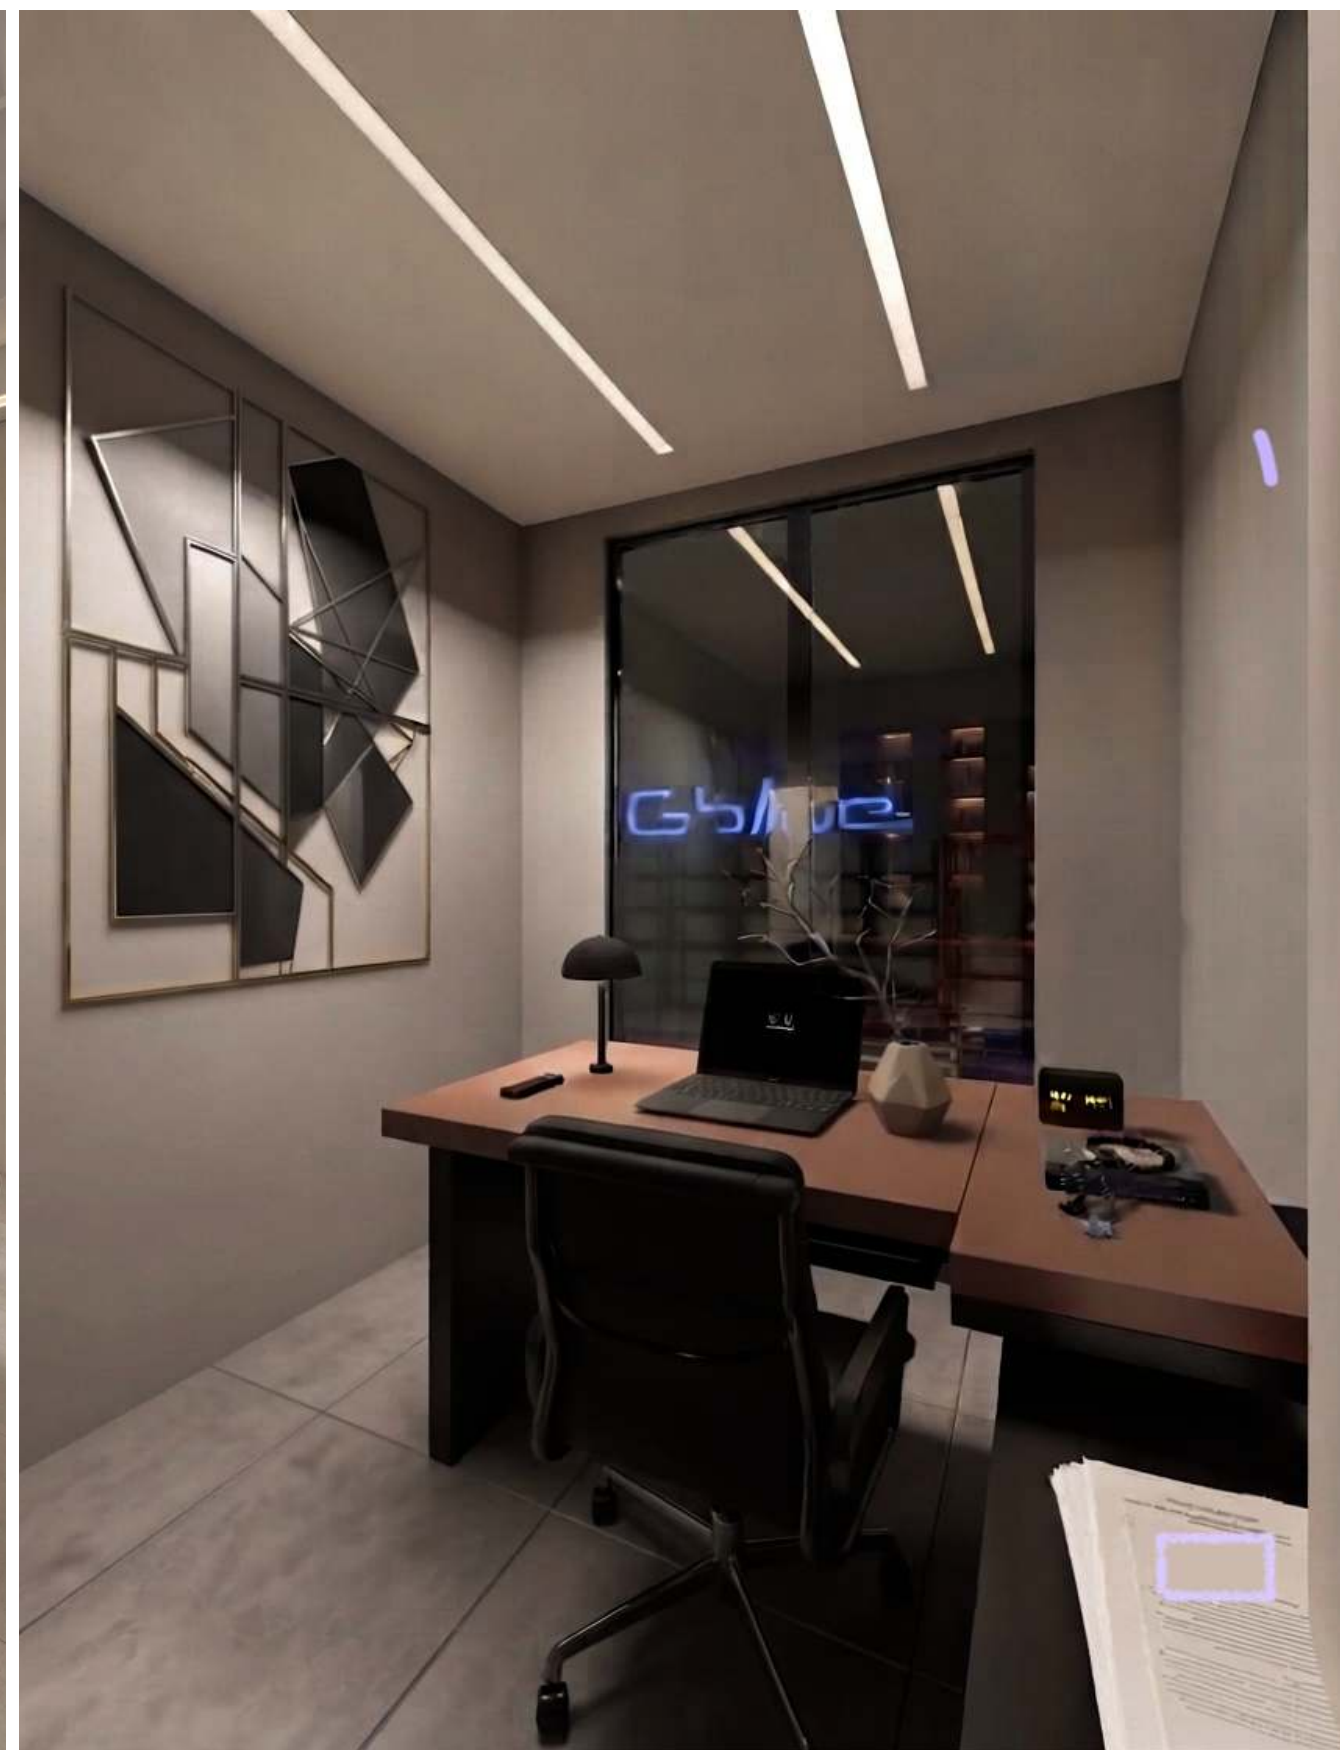

ARCHITECT : PROSHAT POORKHAKI
SPRING 2026

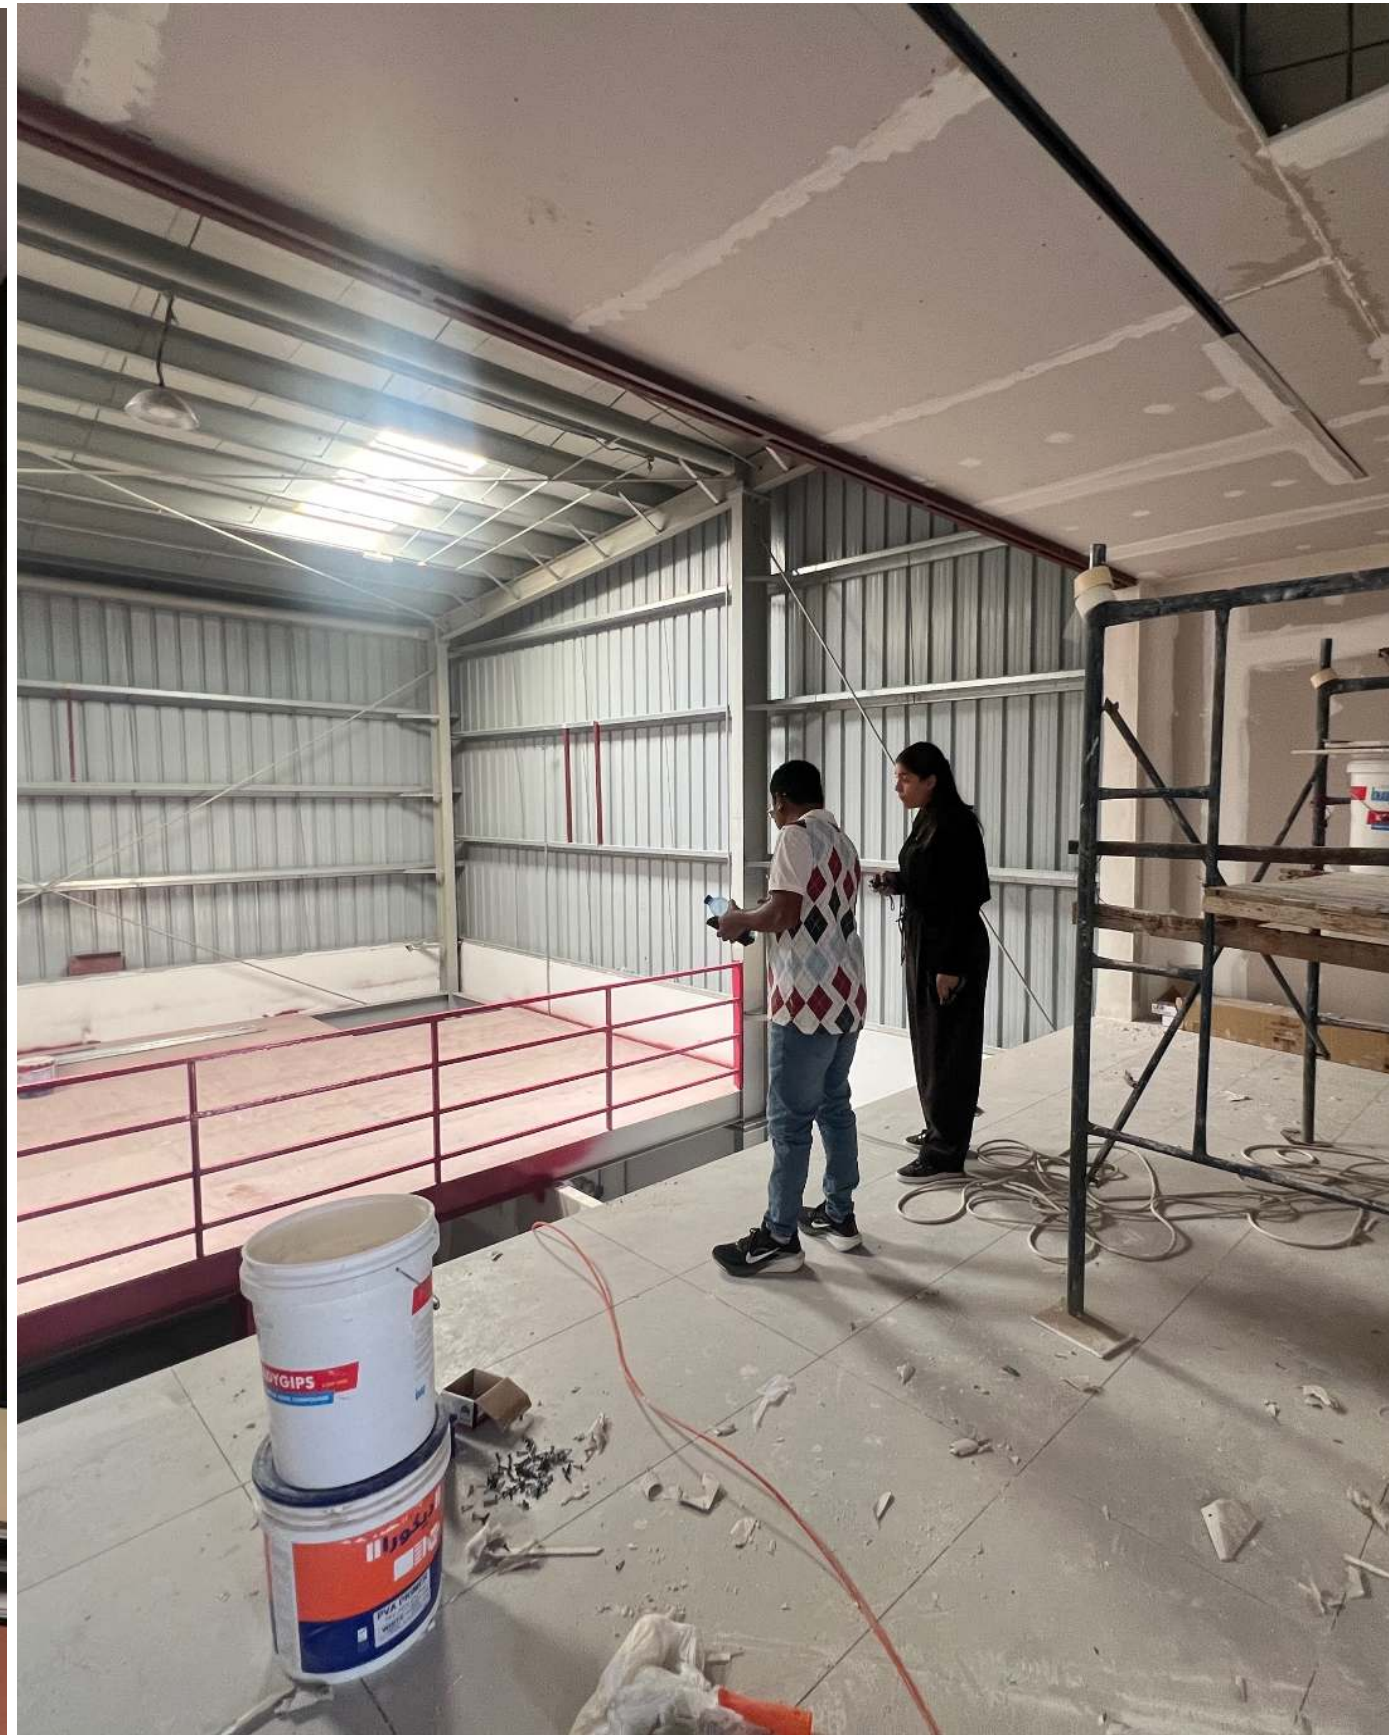

ARCHITECT : PROSHAT POORKHAKI
SPRING 2026



SIGNBOARD

Company Name :

PROSHAT TRADING AND INVESTMENT

ARCHITECT:

PROSHAT POORKHAKI

CLIENT: Mr.ALHADI

LOCATION: AZAIBA ,MUSCAT,OMAN

SPRING 2026



ARCHITECT : PROSHAT POORKHAKI

SPRING 2026



Villa 92

Company Name :

PROSHAT TRADING AND INVESTMENT

ARCHITECT:

PROSHAT POORKHAKI

CLIENT: MR.SABZIKARI



LOCATION: MALARD CITY

SPRING 2023




ARCHITECT : PROSHAT POORKHAKI

SPRING 2023

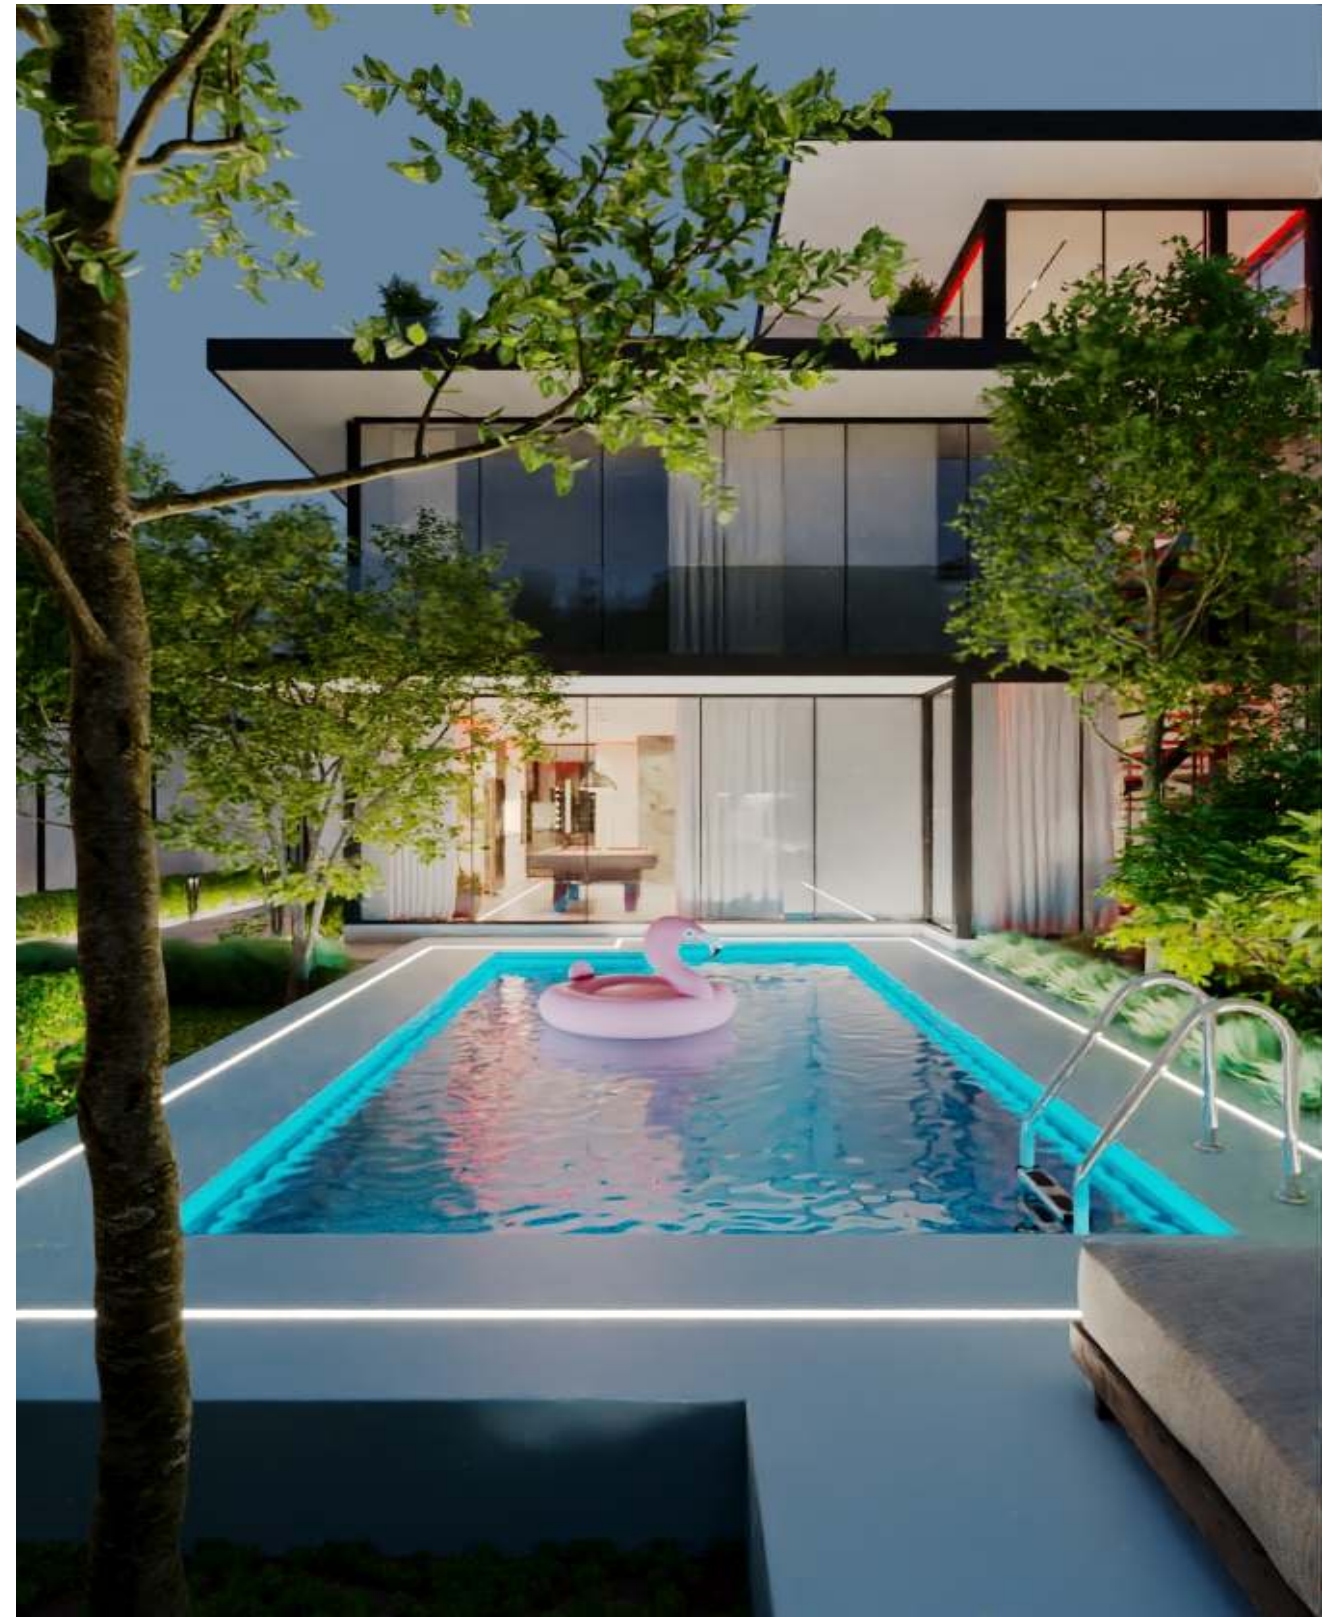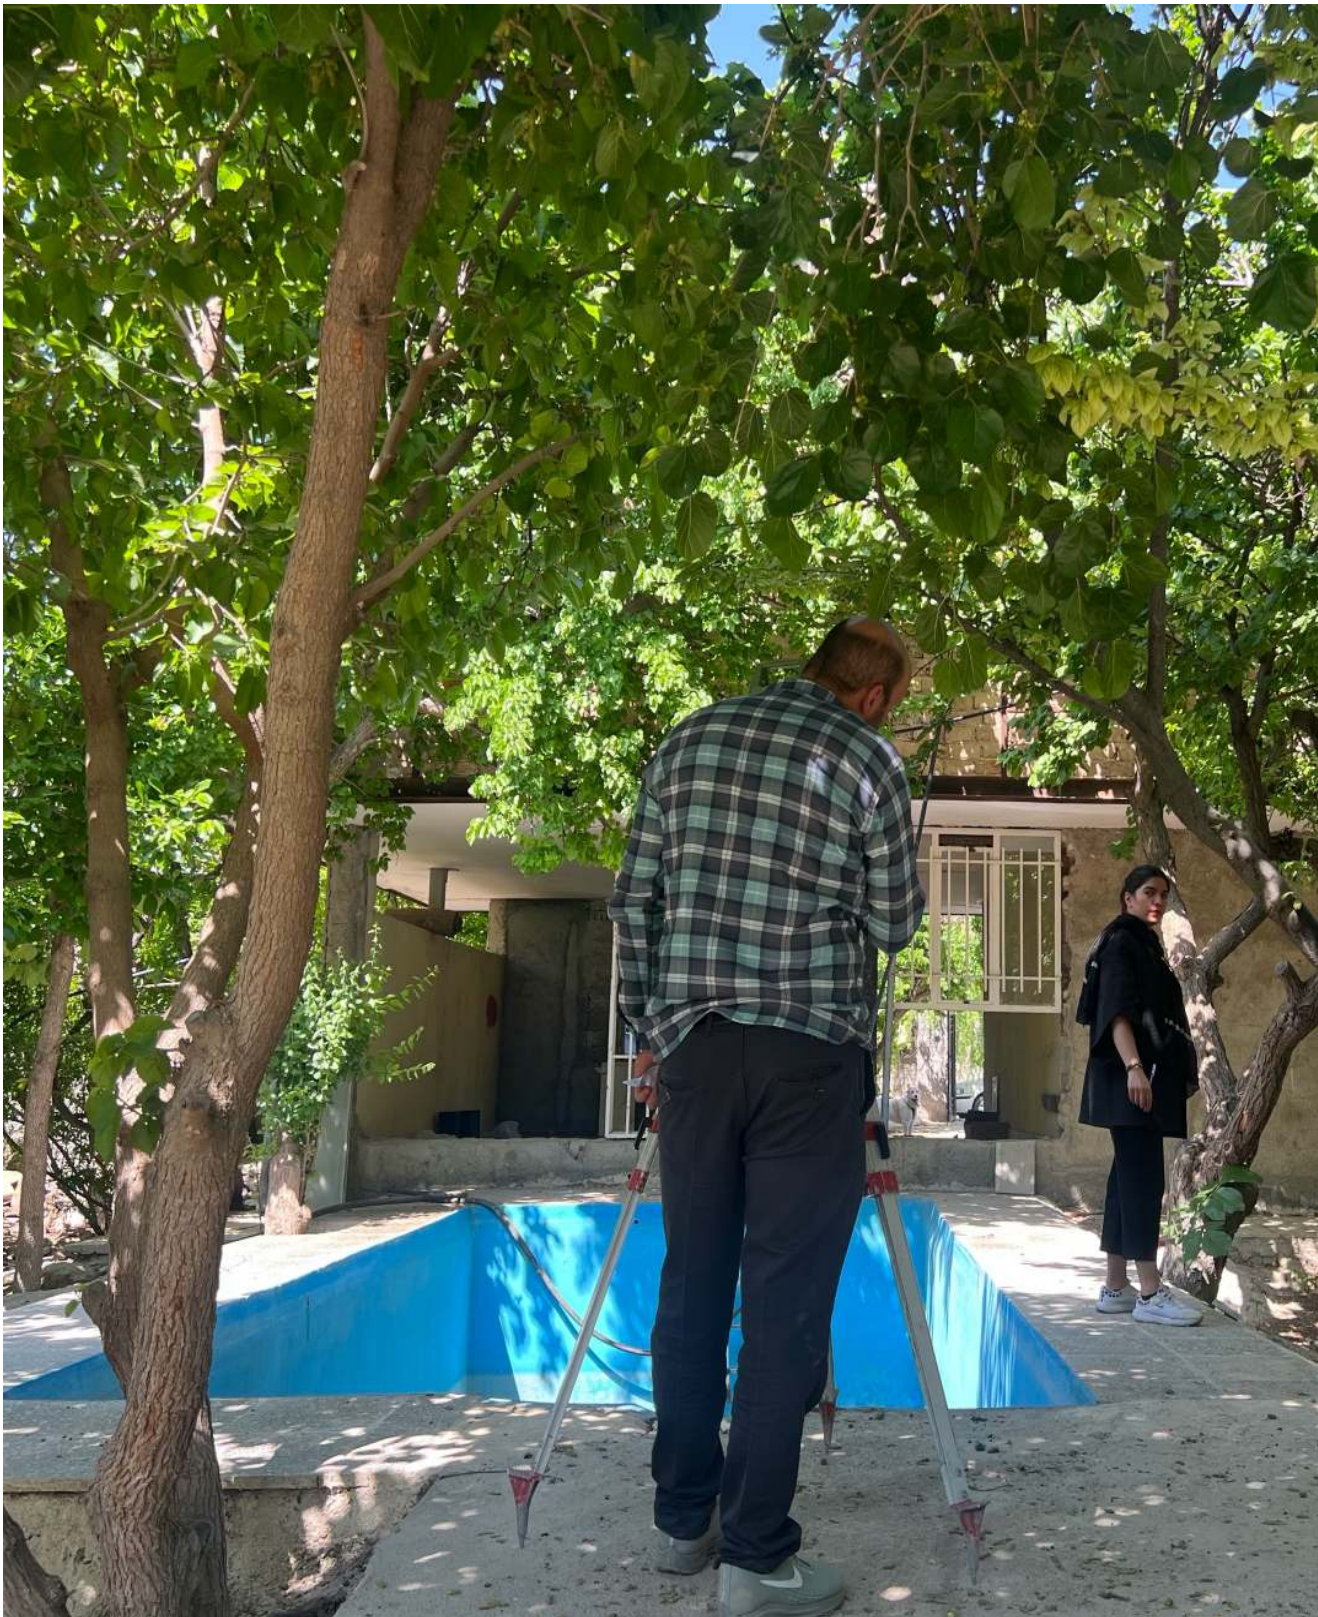


ARCHITECT : PROSHAT POORKHAKI

SPRING 2023

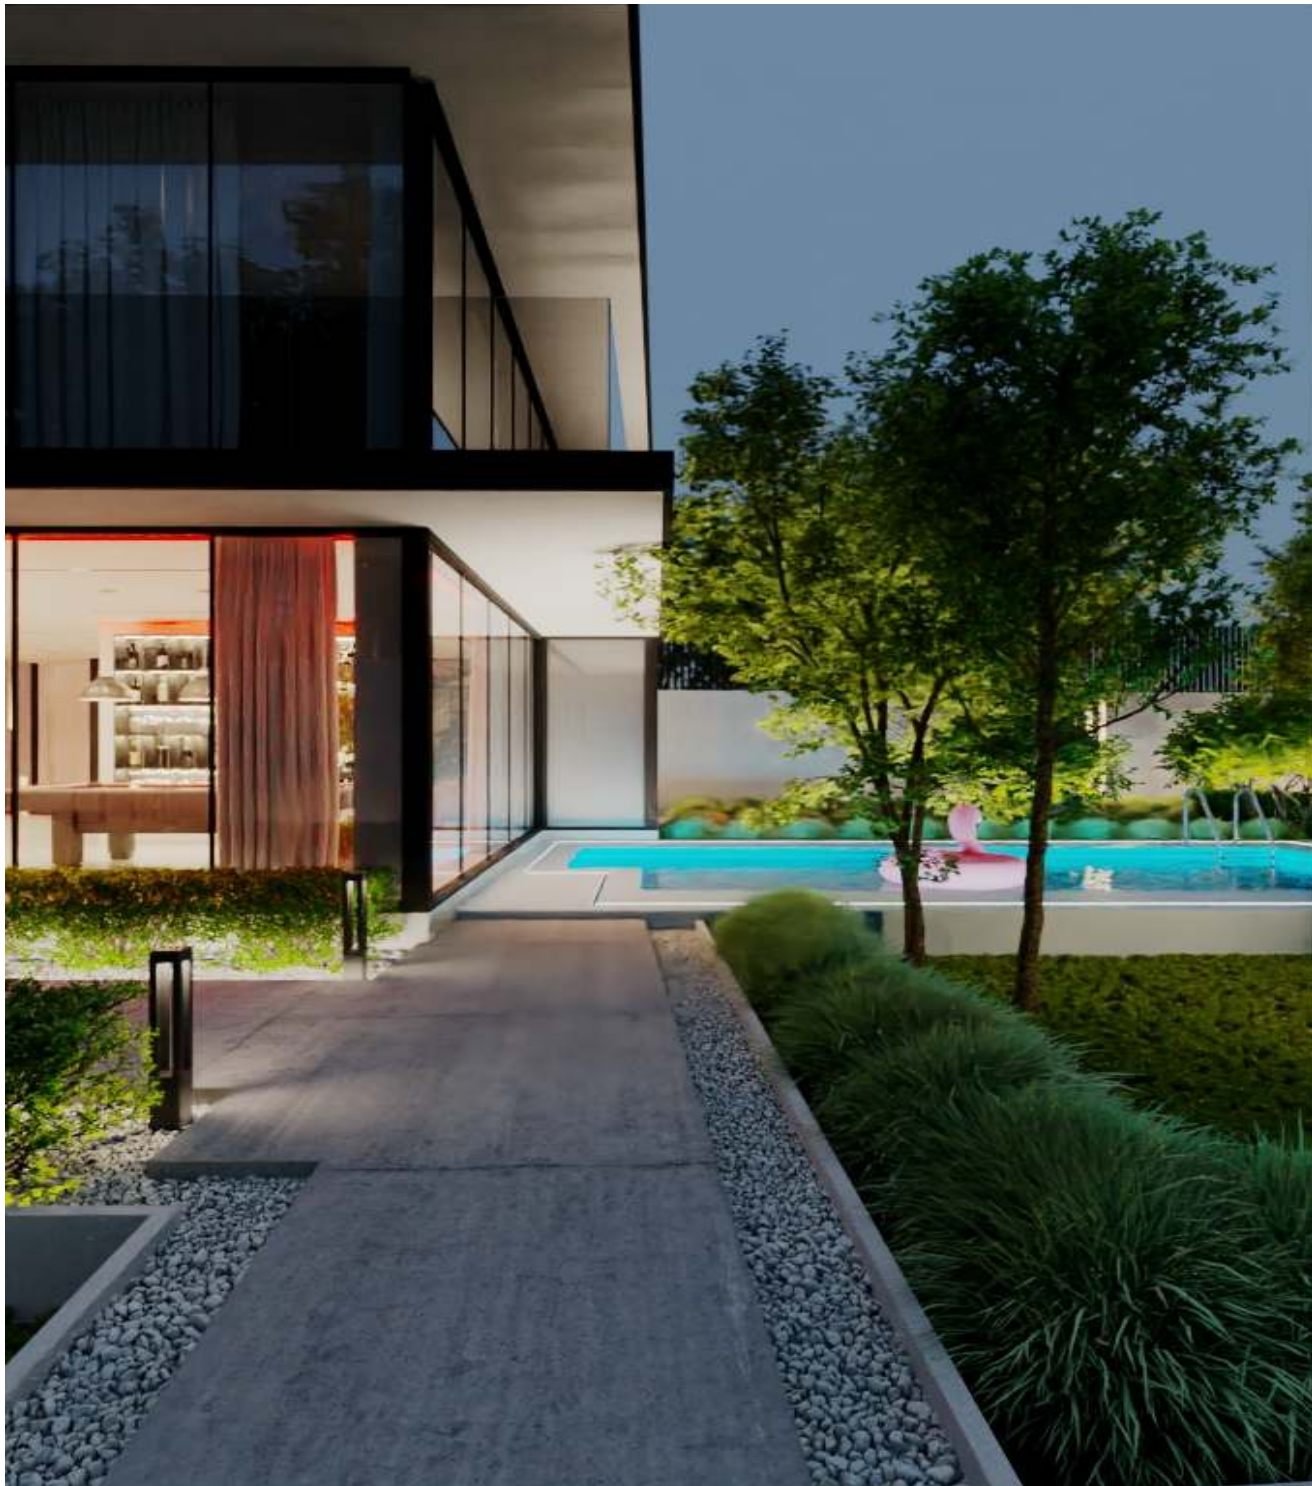

ARCHITECT : PROSHAT POORKHAKI
SPRING 2023

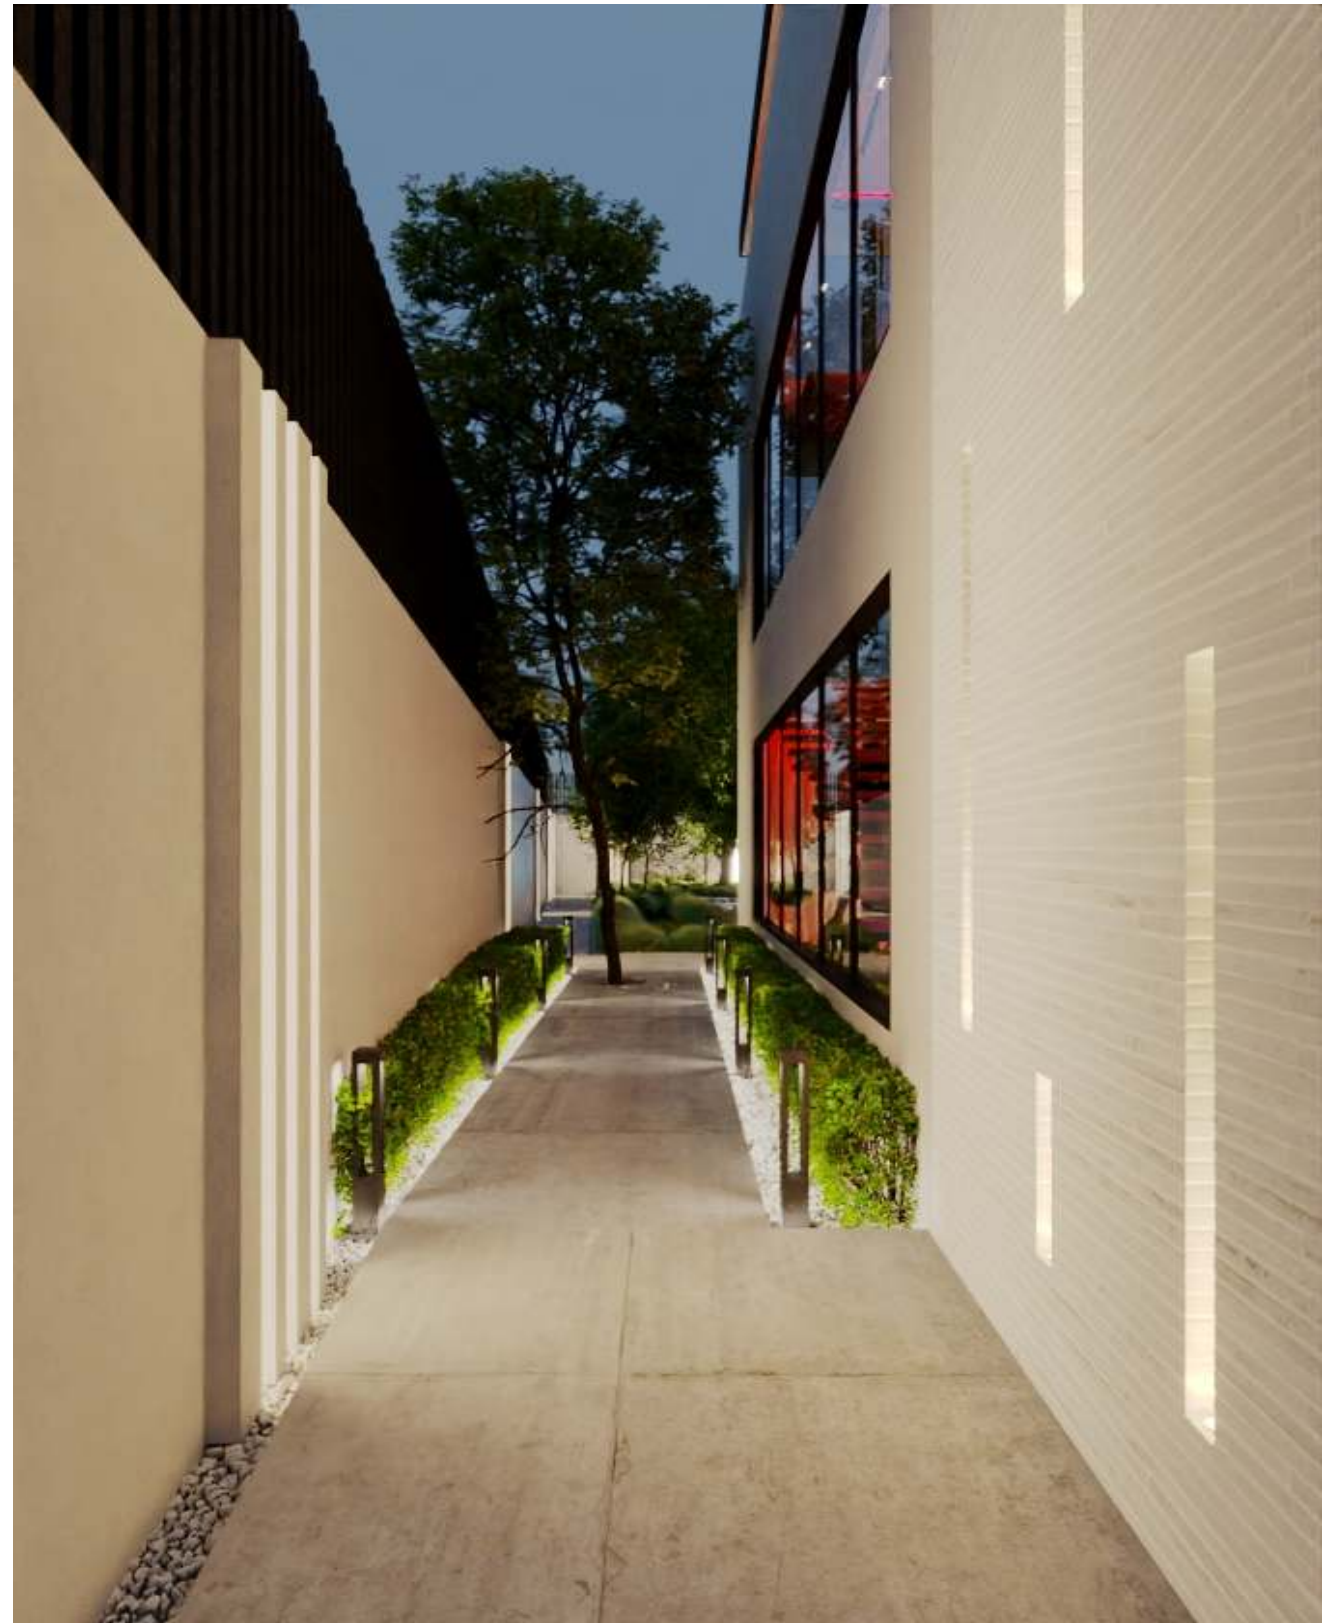


ARCHITECT : PROSHAT POORKHAKI

SPRING 2023



ARCHITECT : PROSHAT POORKHAKI
SPRING 2023

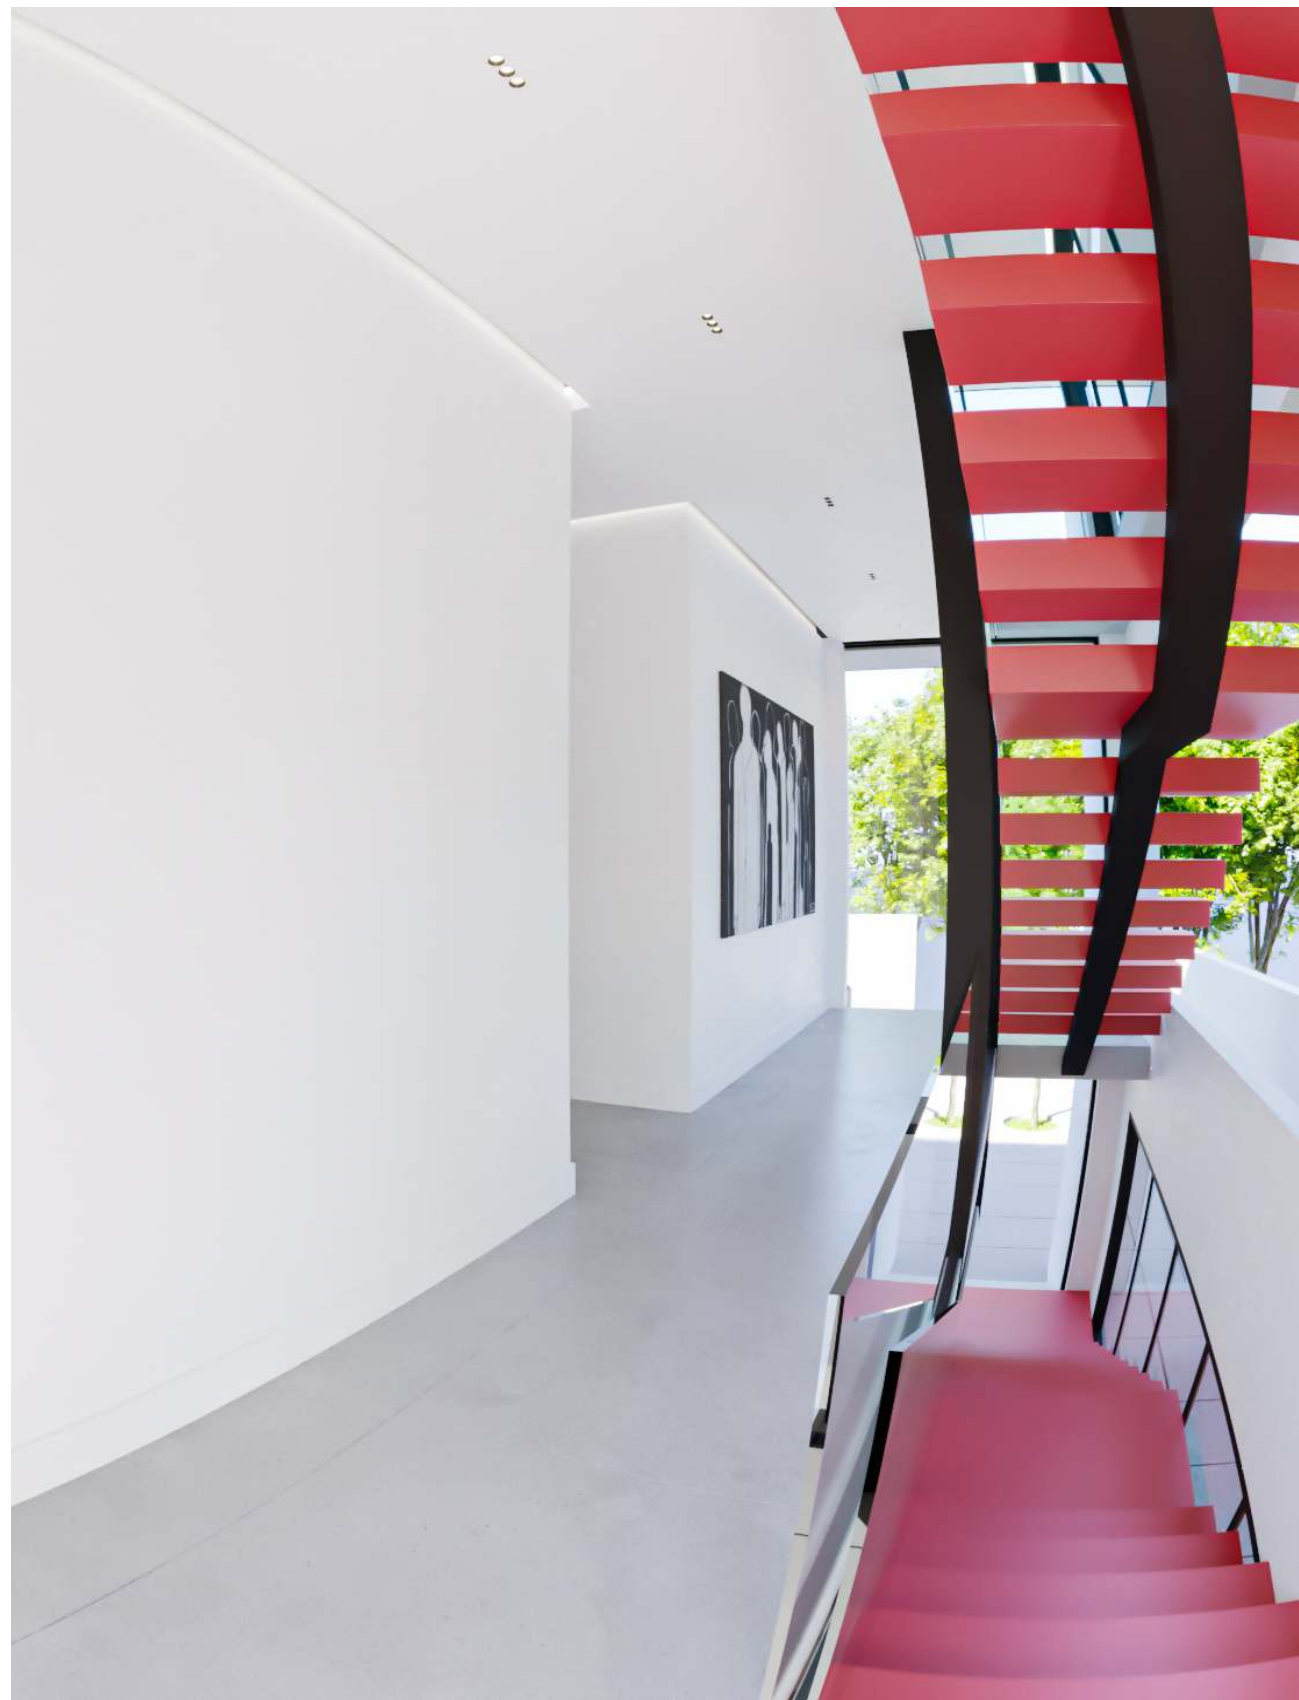

ARCHITECT : PROSHAT POORKHAKI
SPRING 2023



ARCHITECT : PROSHAT POORKHAKI
SPRING 2023




ARCHITECT : PROSHAT POORKHAKI

SPRING 2023



ARCHITECT : PROSHAT POORKHAKI

SPRING 2023

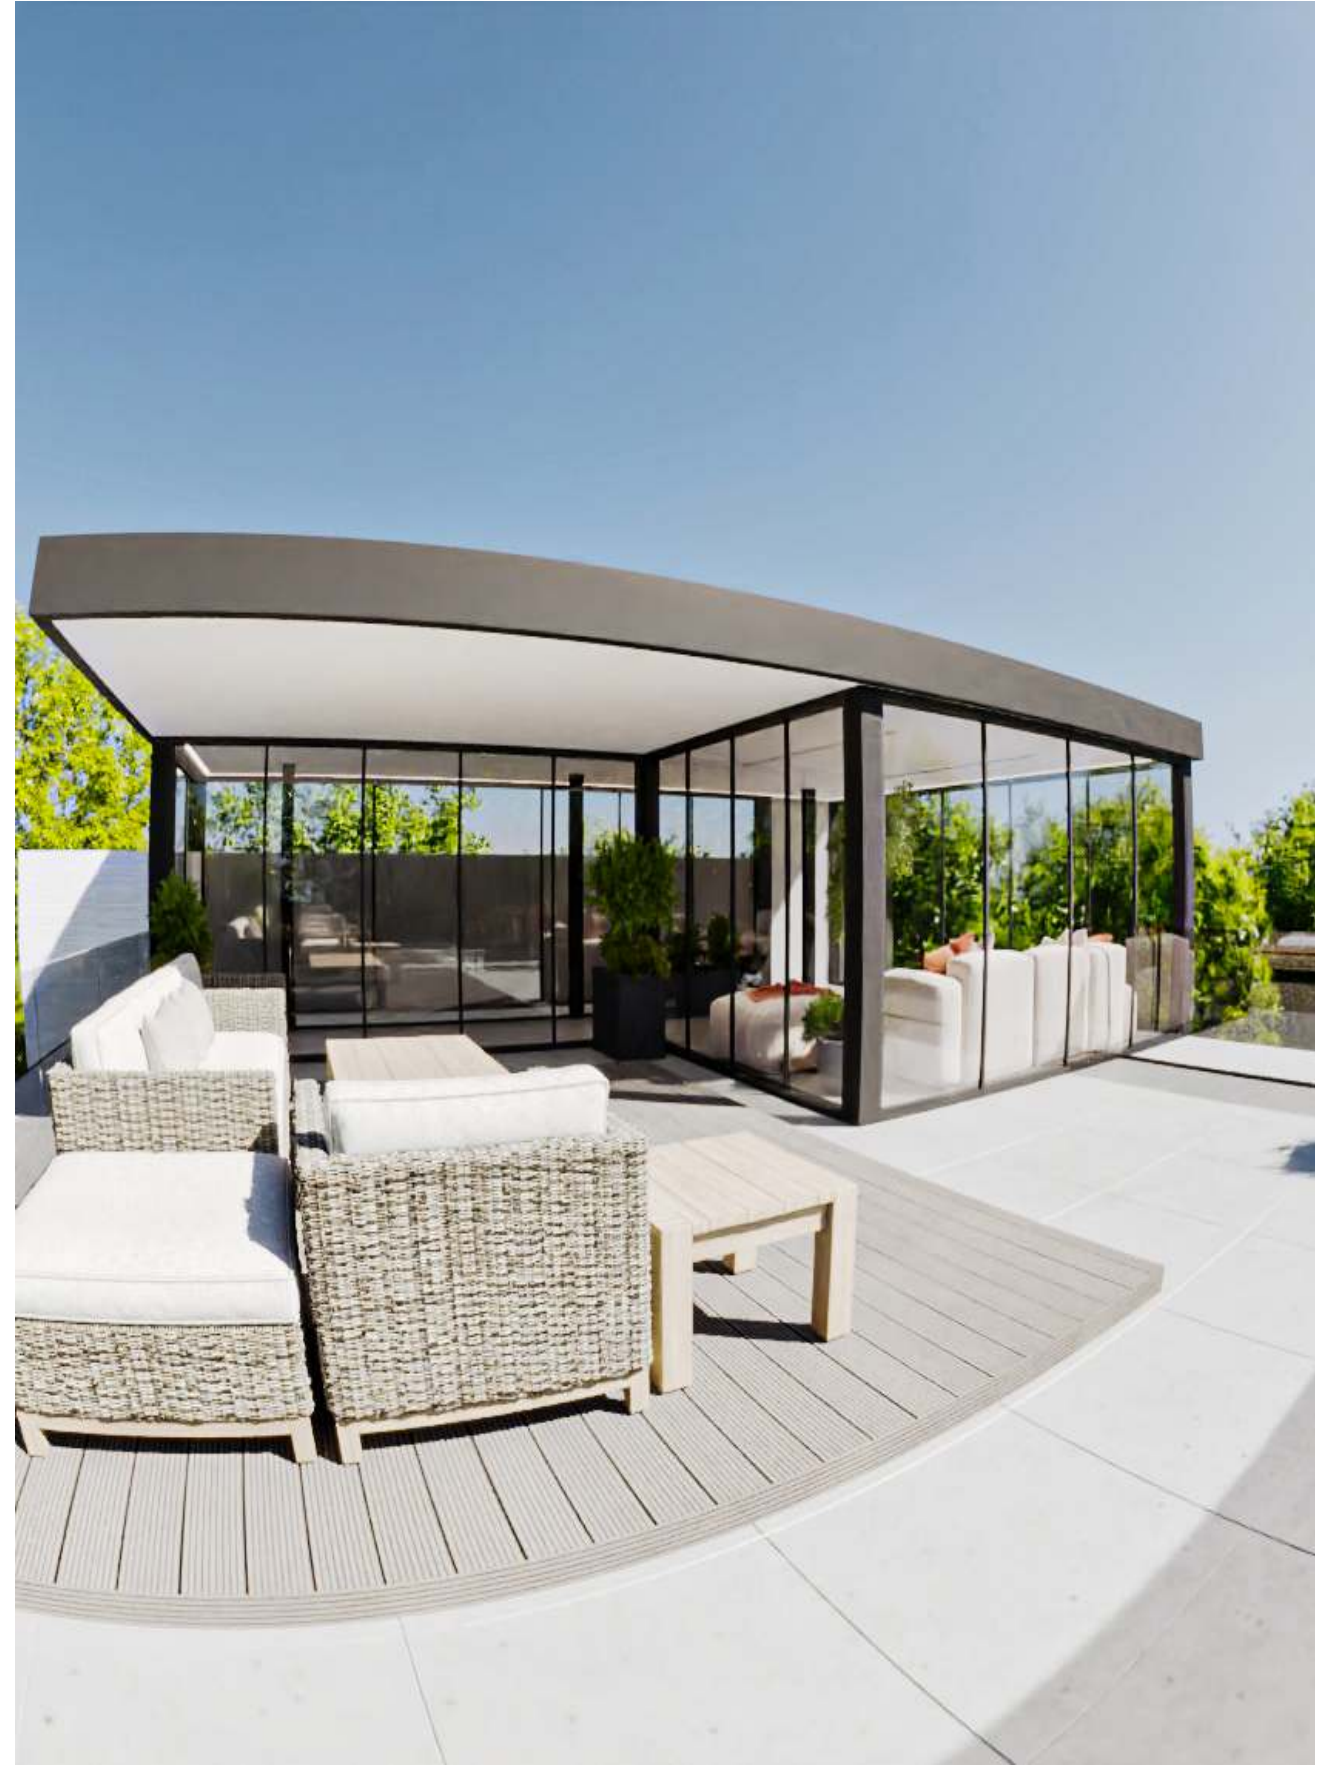

ARCHITECT : PROSHAT POORKHAKI

SPRING 2023




APARTMENT

ARCHITECT:
PROSHAT POORKHAKI

CLIENT:MR.FARAHANI

LOCATION : TEHRAN , IRAN

WINTER 2022

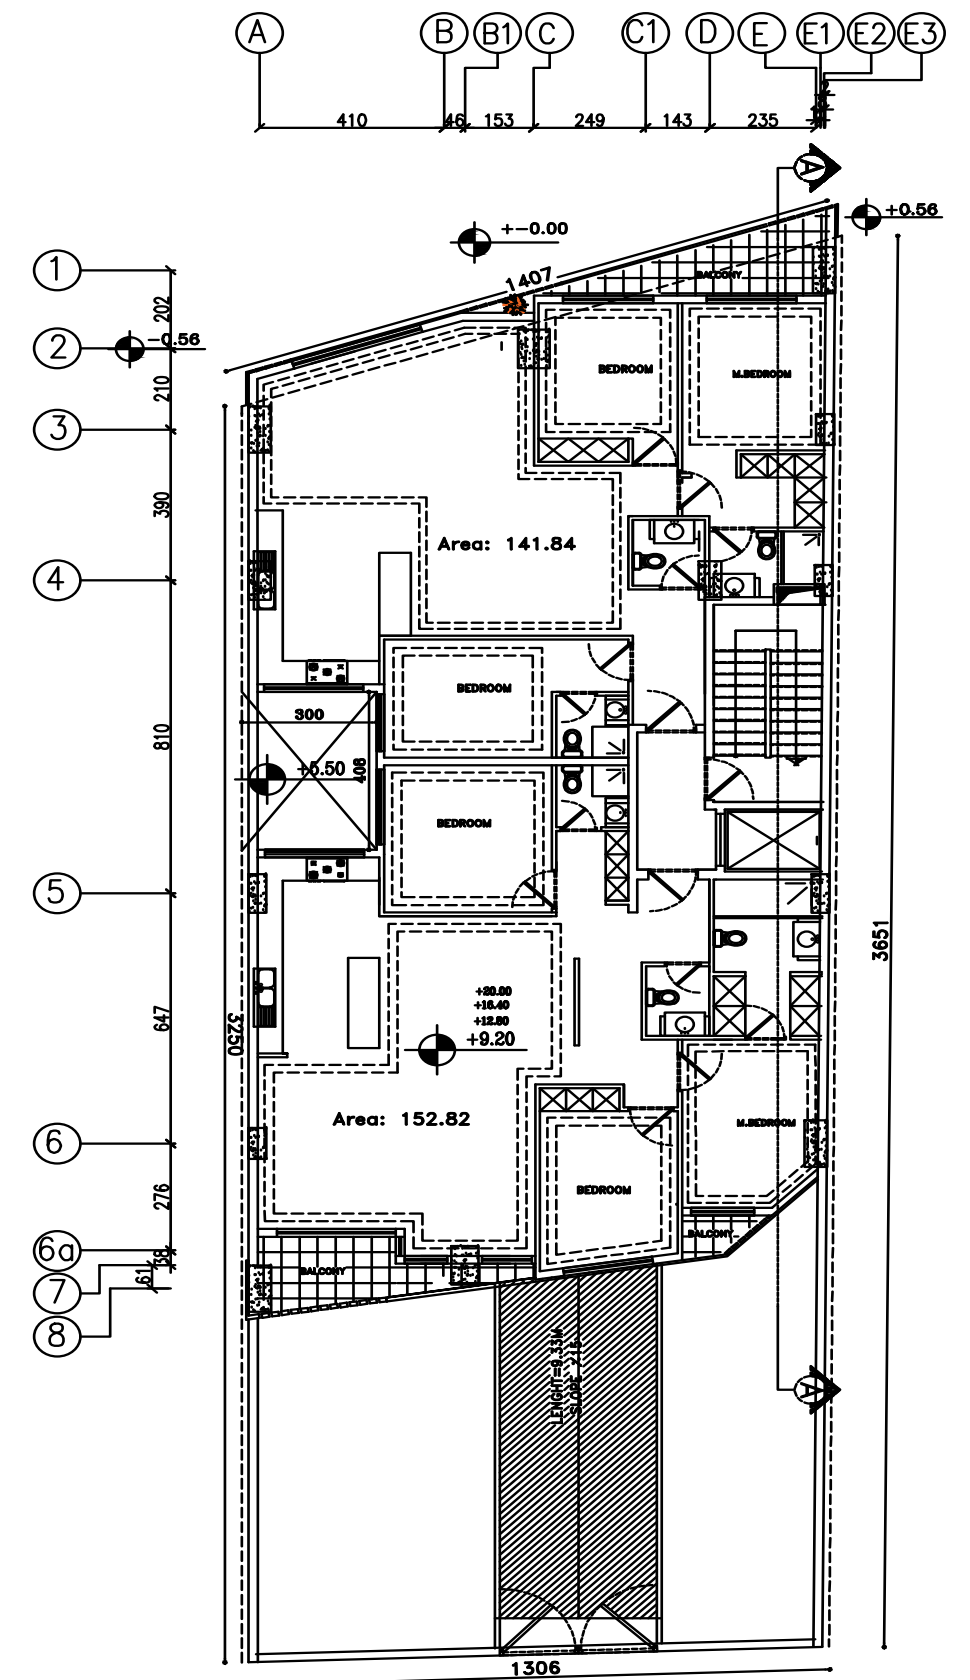

FIRST FLOOR PLAN

SC. 1:100

ALT 2.2-1

ARCHITECT : PROSHAT POORKHAKI

WINTER 2022



ARCHITECT : PROSHAT POORKHAKI

WINTER 2022



Land Scape Design

ARCHITECT :
PROSHAT POORKHAKI


CLIENT: Dr.RAJAEE

LOCATION:
DAMOON BEACH,KISH ISLAND

SPRING 2022



ARCHITECT : PROSHAT POORKHAKI
SPRING 2022

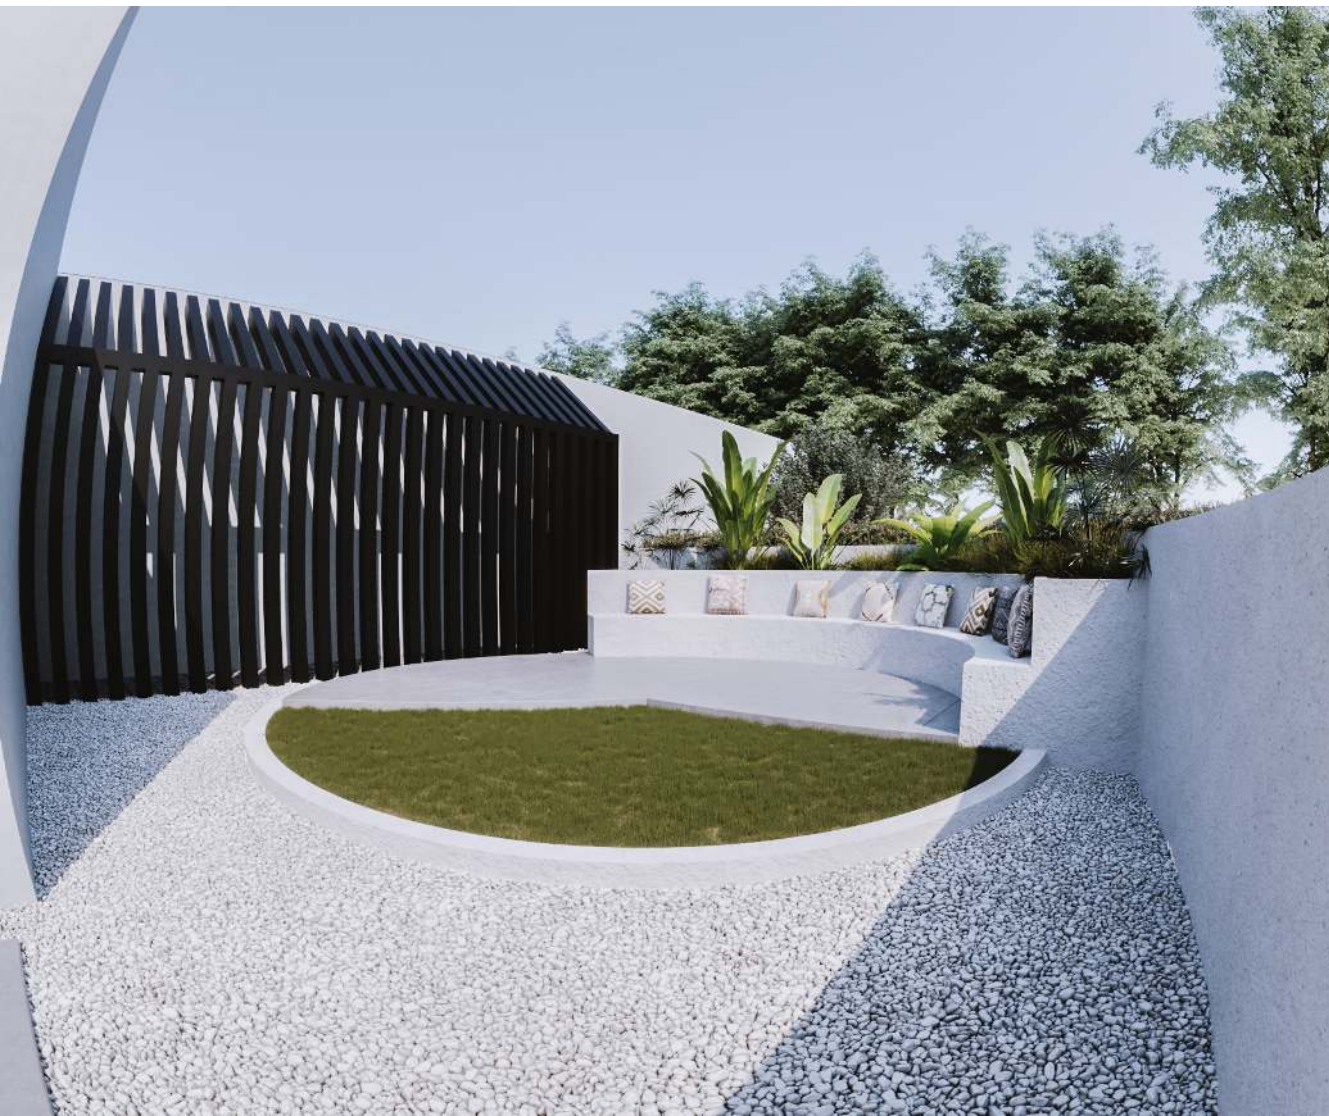

ARCHITECT : PROSHAT POORKHAKI
SPRING 2022

OPEN OFFICE DESIGN

ARCHITECT:
PROSHAT POORKHAKI

CLIENT: MR.ALIZADEH

LOCATION:
SETAREH KISH,KISH
ISLAND,IRAN

AUTUMN 2021



PROSHAT POORKHAKI

☎ 09122706508

✉ proshat.arcstudio@gmail.com

📍 Tehran - Kish Island

📷 proshat-poorkhaki





PROSHAT POORKHAKI

📞 09122706508

✉️ proshat.arcstudio@gmail.com

📍 Tehran - Kish Island

📷 proshat-poorkhaki




ARCHITECT : PROSHAT POORKHAKI

AUTUMN 2021



ARCHITECT : PROSHAT POORKHAKI
AUTUMN 2021

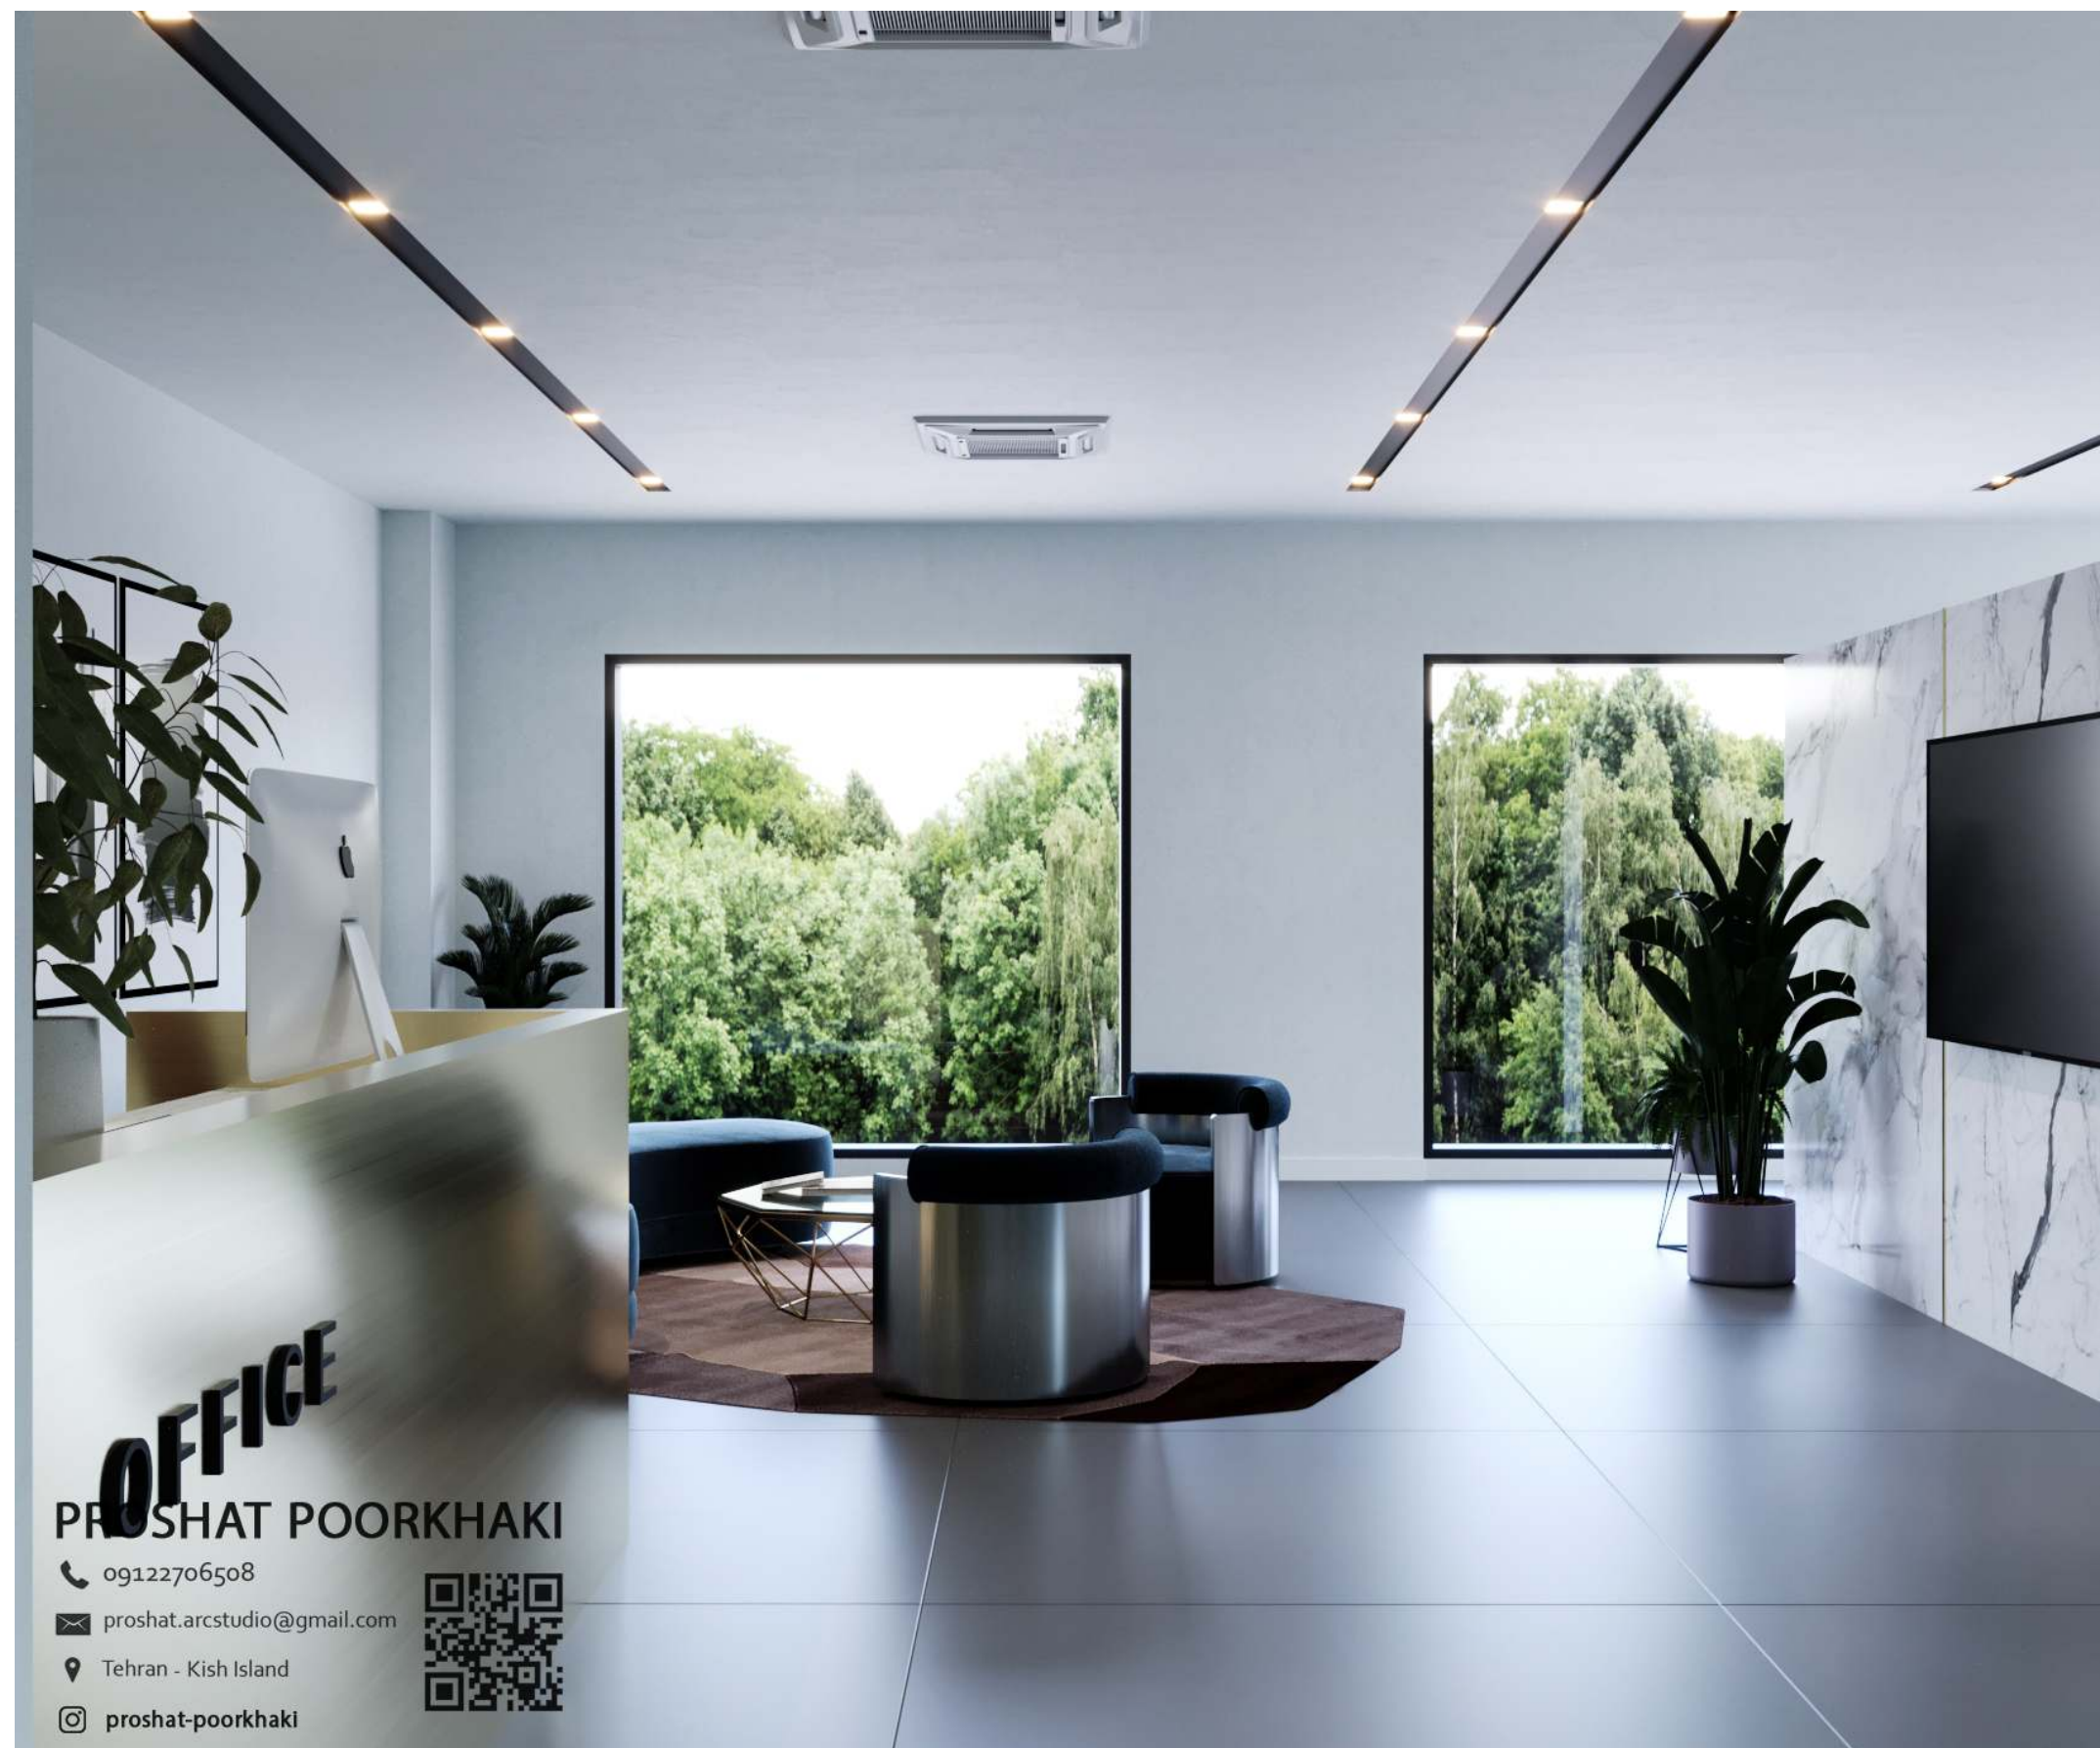

ARCHITECT : PROSHAT POORKHAKI

AUTUMN 2021

ENTRANCE DESIGN

Company Name :

PROSHAT TRADING AND

INVESTMENT

ARCHITECT :

PROSHAT POORKHAKI

CLIENT:

KISHMEDIPHARM COMPANY

DR.MOHAMMADHOSSIENI

LOCATION:

KISH ISLAND , IRAN



WINTER 2022





ARCHITECT : PROSHAT POORKHAKI

WINTER 2022

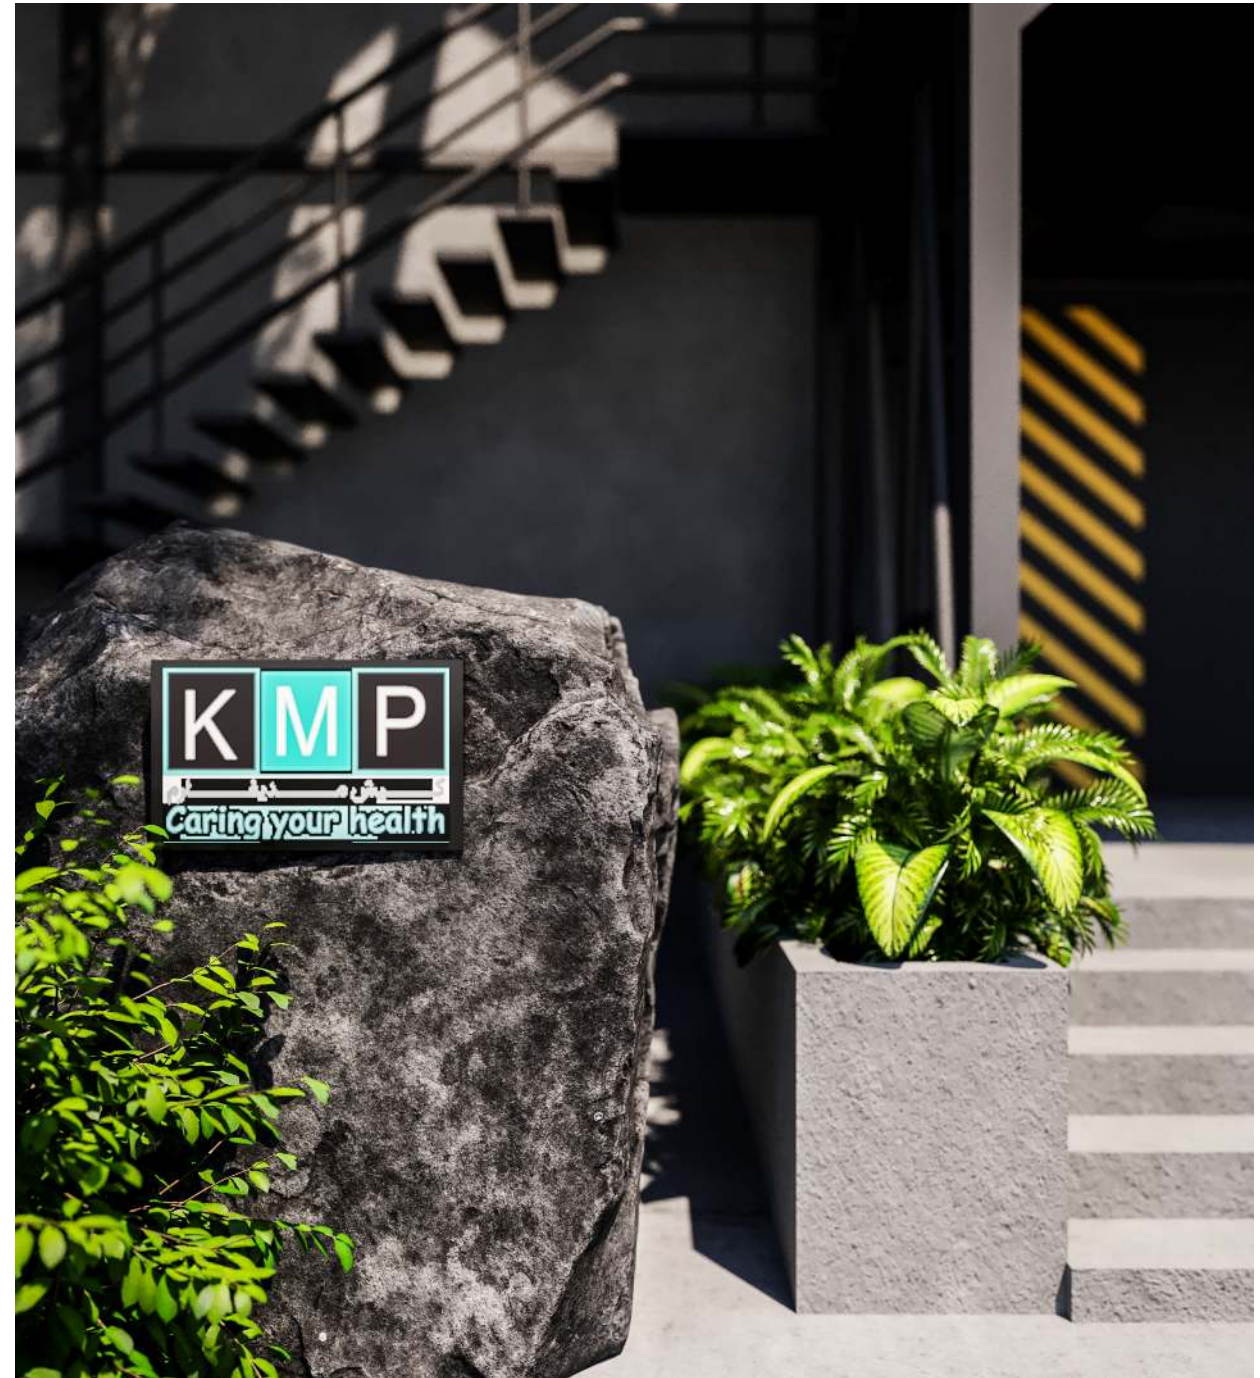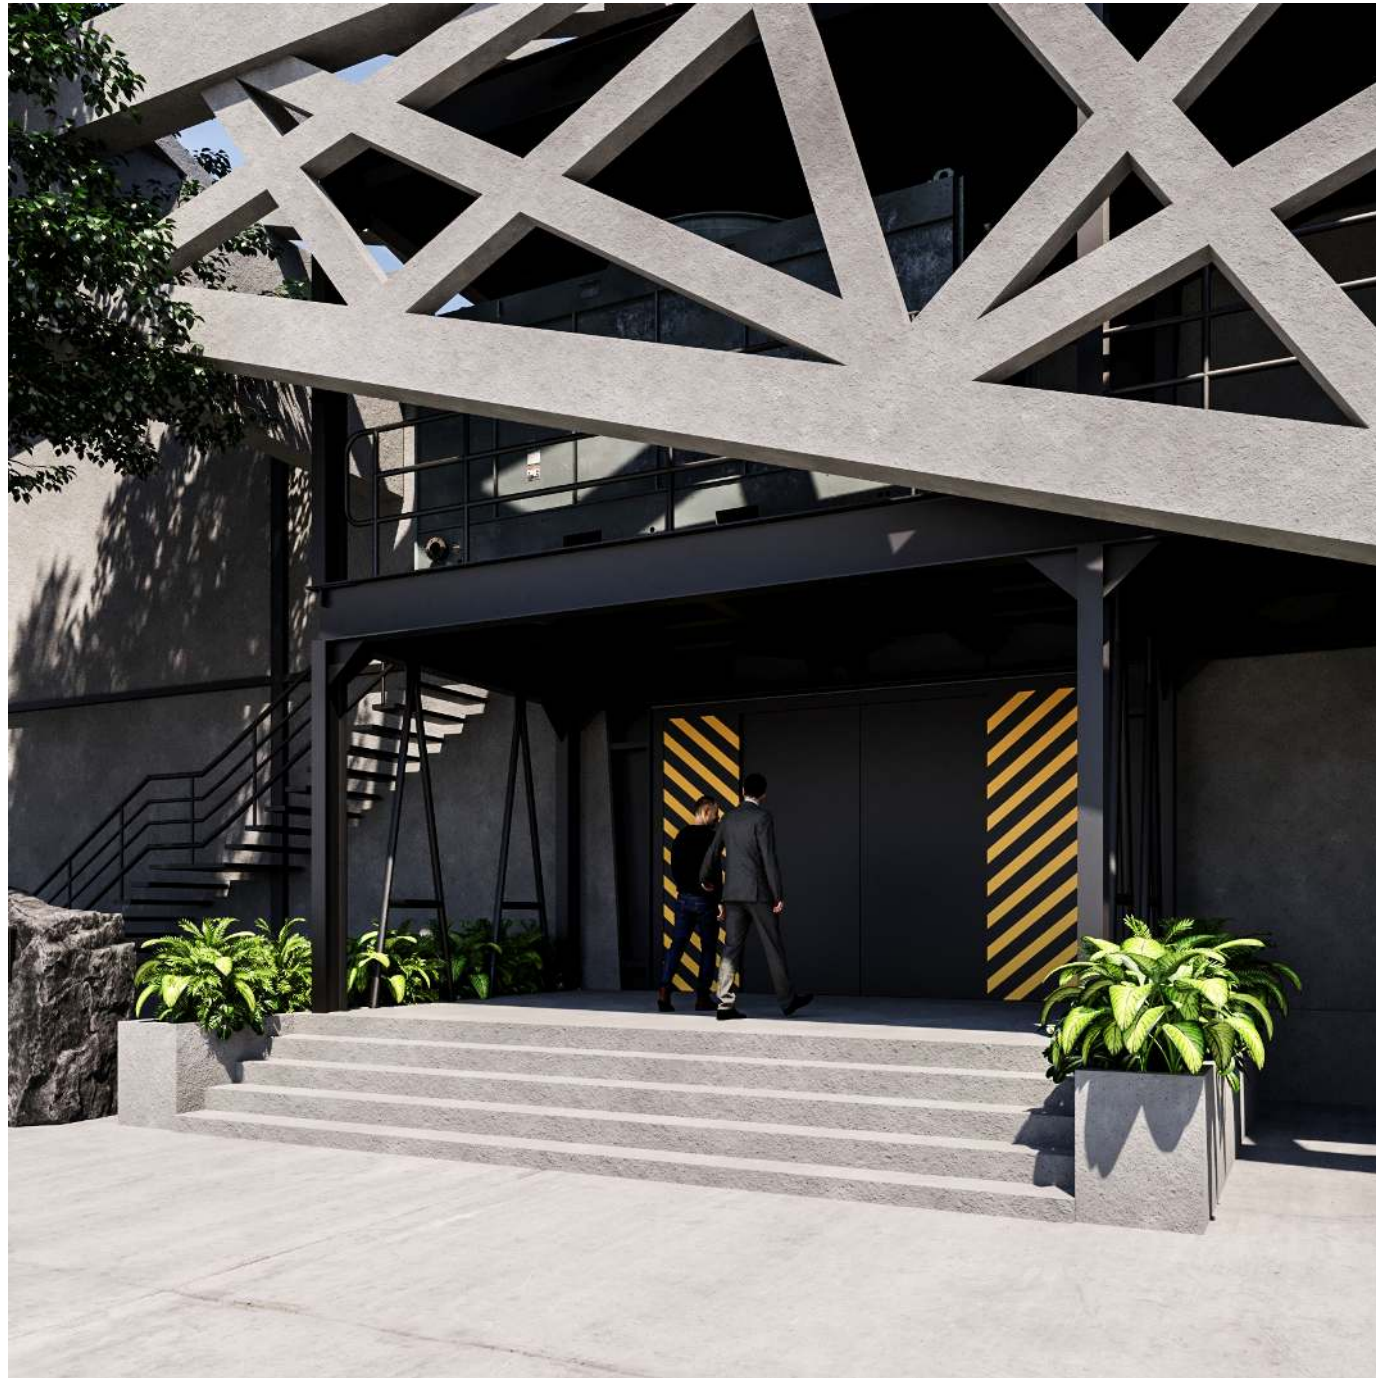

ARCHITECT : PROSHAT POORKHAKI

WINTER 2022

LANDSCAPE DESIGN

Company Name :

PROSHAT TRADING AND
INVESTMENT

ARCHITECT :

PROSHAT POORKHAKI


CLIENT: MR.AMIR RASOLI

LOCATION:

NARANJ CITY, ROYAN
, MAZANDARAN,IRAN

SUMMER 2019



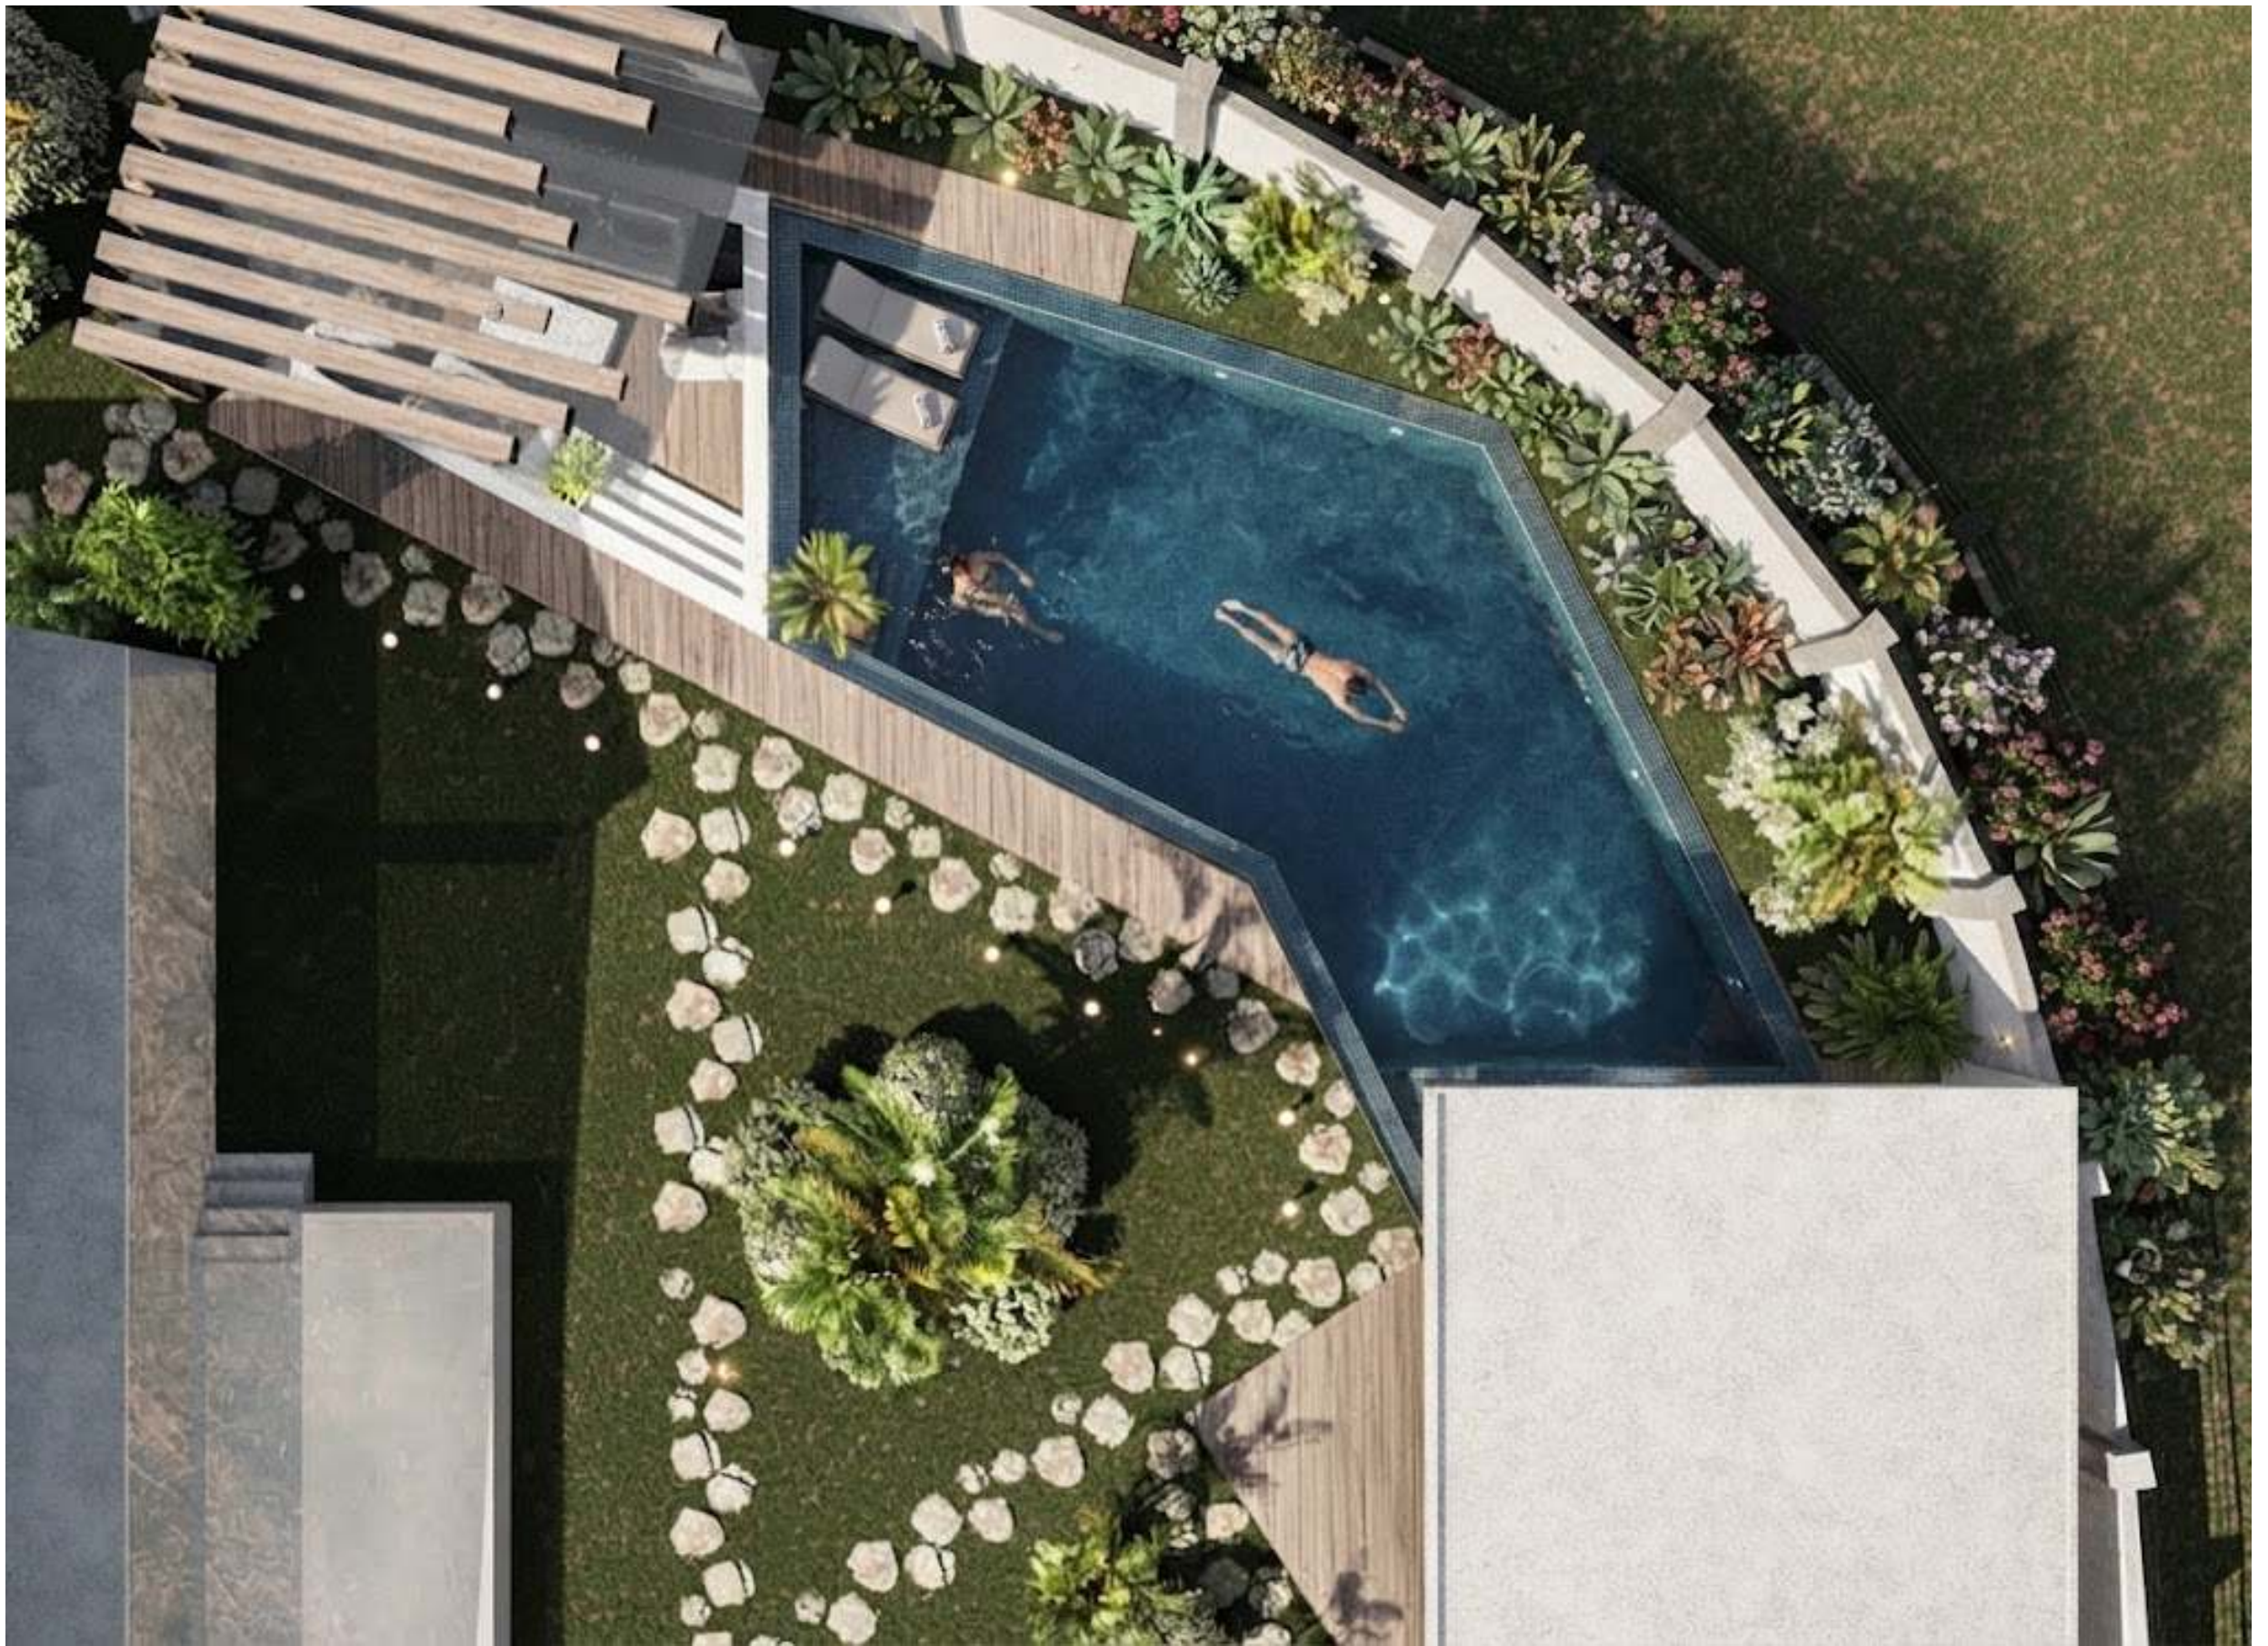

ARCHITECT : PROSHAT POORKHAKI

SUMMER 2019



VILLA KORDAN

Company Name :

PROSHAT TRADING AND INVESTMENT

ARCHITECT :

PROSHAT POORKHAKI

CLIENT: MR. CHERAGHI


CONSTRUCTOR:

MR .HAMEDI , MR.TAHMASEBI

LOCATION :

ALBORZ ,KORDAN ,IRAN

SUMMER 2019

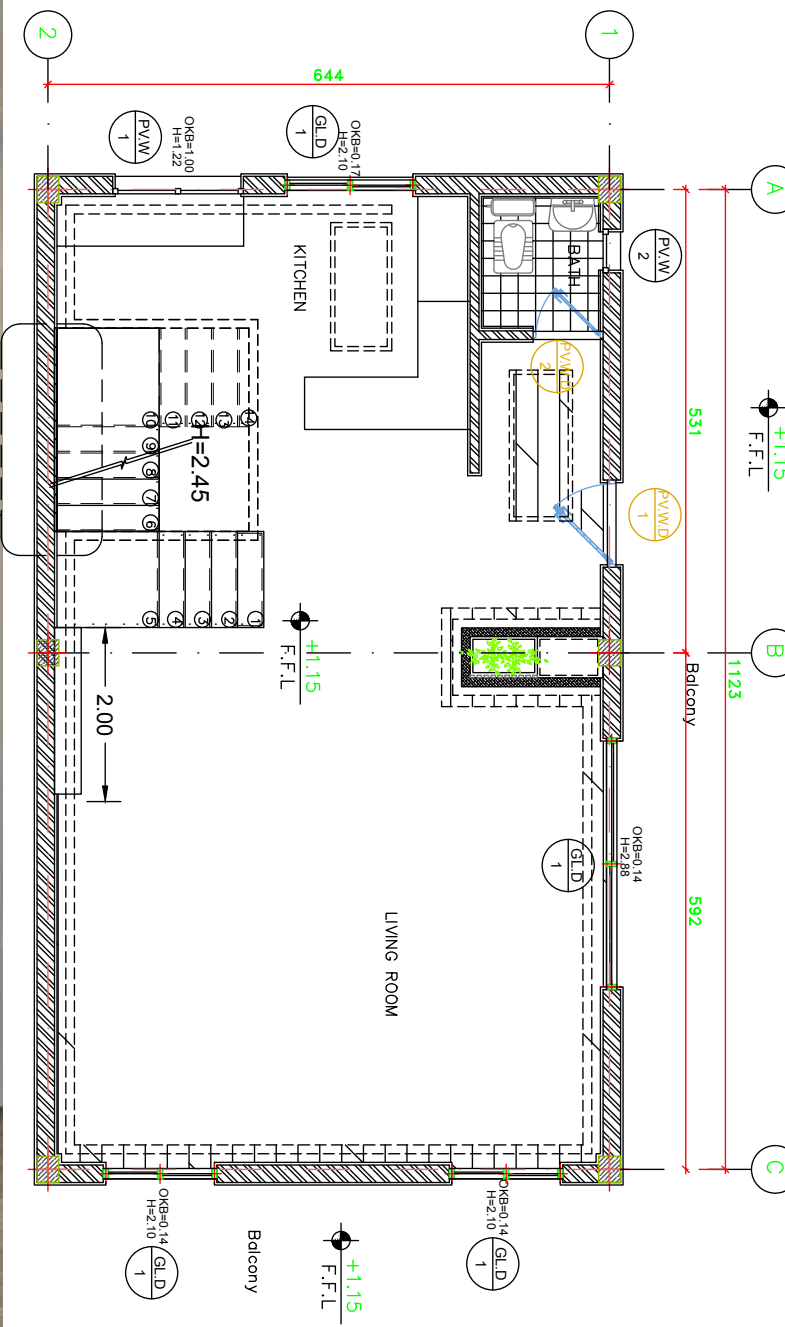

ARCHITECT : PROSHAT POORKHAKI
 SUMMER. 2019



ARCHITECT : PROSHAT POORKHAKI

SUMMER. 2019